Devonshire Parking Review 2018

Informal Consultation

Drawings

East Sussex County Council

eastsussex.gov.uk

Devonshire Parking Review 2018 - Informal Consultation

	Road Name	Drawing No.			
1	Blackwater Road, Eastbourne	EBD17 03	EBD17 04		
2	Carlisle Road, Eastbourne	EBD17 07	EBD17 08		
3	College Road, Eastbourne	EBD17 01	EBD17 03	EBD17 04	EBD17 06
4	Compton Street, Eastbourne	EBD17 06	EBD17 08	EBD17 09	
5	Furness Road, Eastbourne	EBD17 01			
6	Grange Road, Eastbourne	EBD17 01	EBD17 03	EBD17 05	EBD17 07
7	Hardwick Road, Eastbourne	EBD17 02	EBD17 04		
8	Jevington Gardens, Eastbourne	EBD17 07	EBD17 09		
9	Old Wish Road, Eastbourne	EBD17 05			
10	Sheraton Close, Eastbourne	EBD17 03			
11	Spencer Road, Eastbourne	EBD17 02	EBD17 04		
12	Wilmington Gardens, Eastbourne	EBD17 08			
13	Wish Road, Eastbourne	EBD17 04			

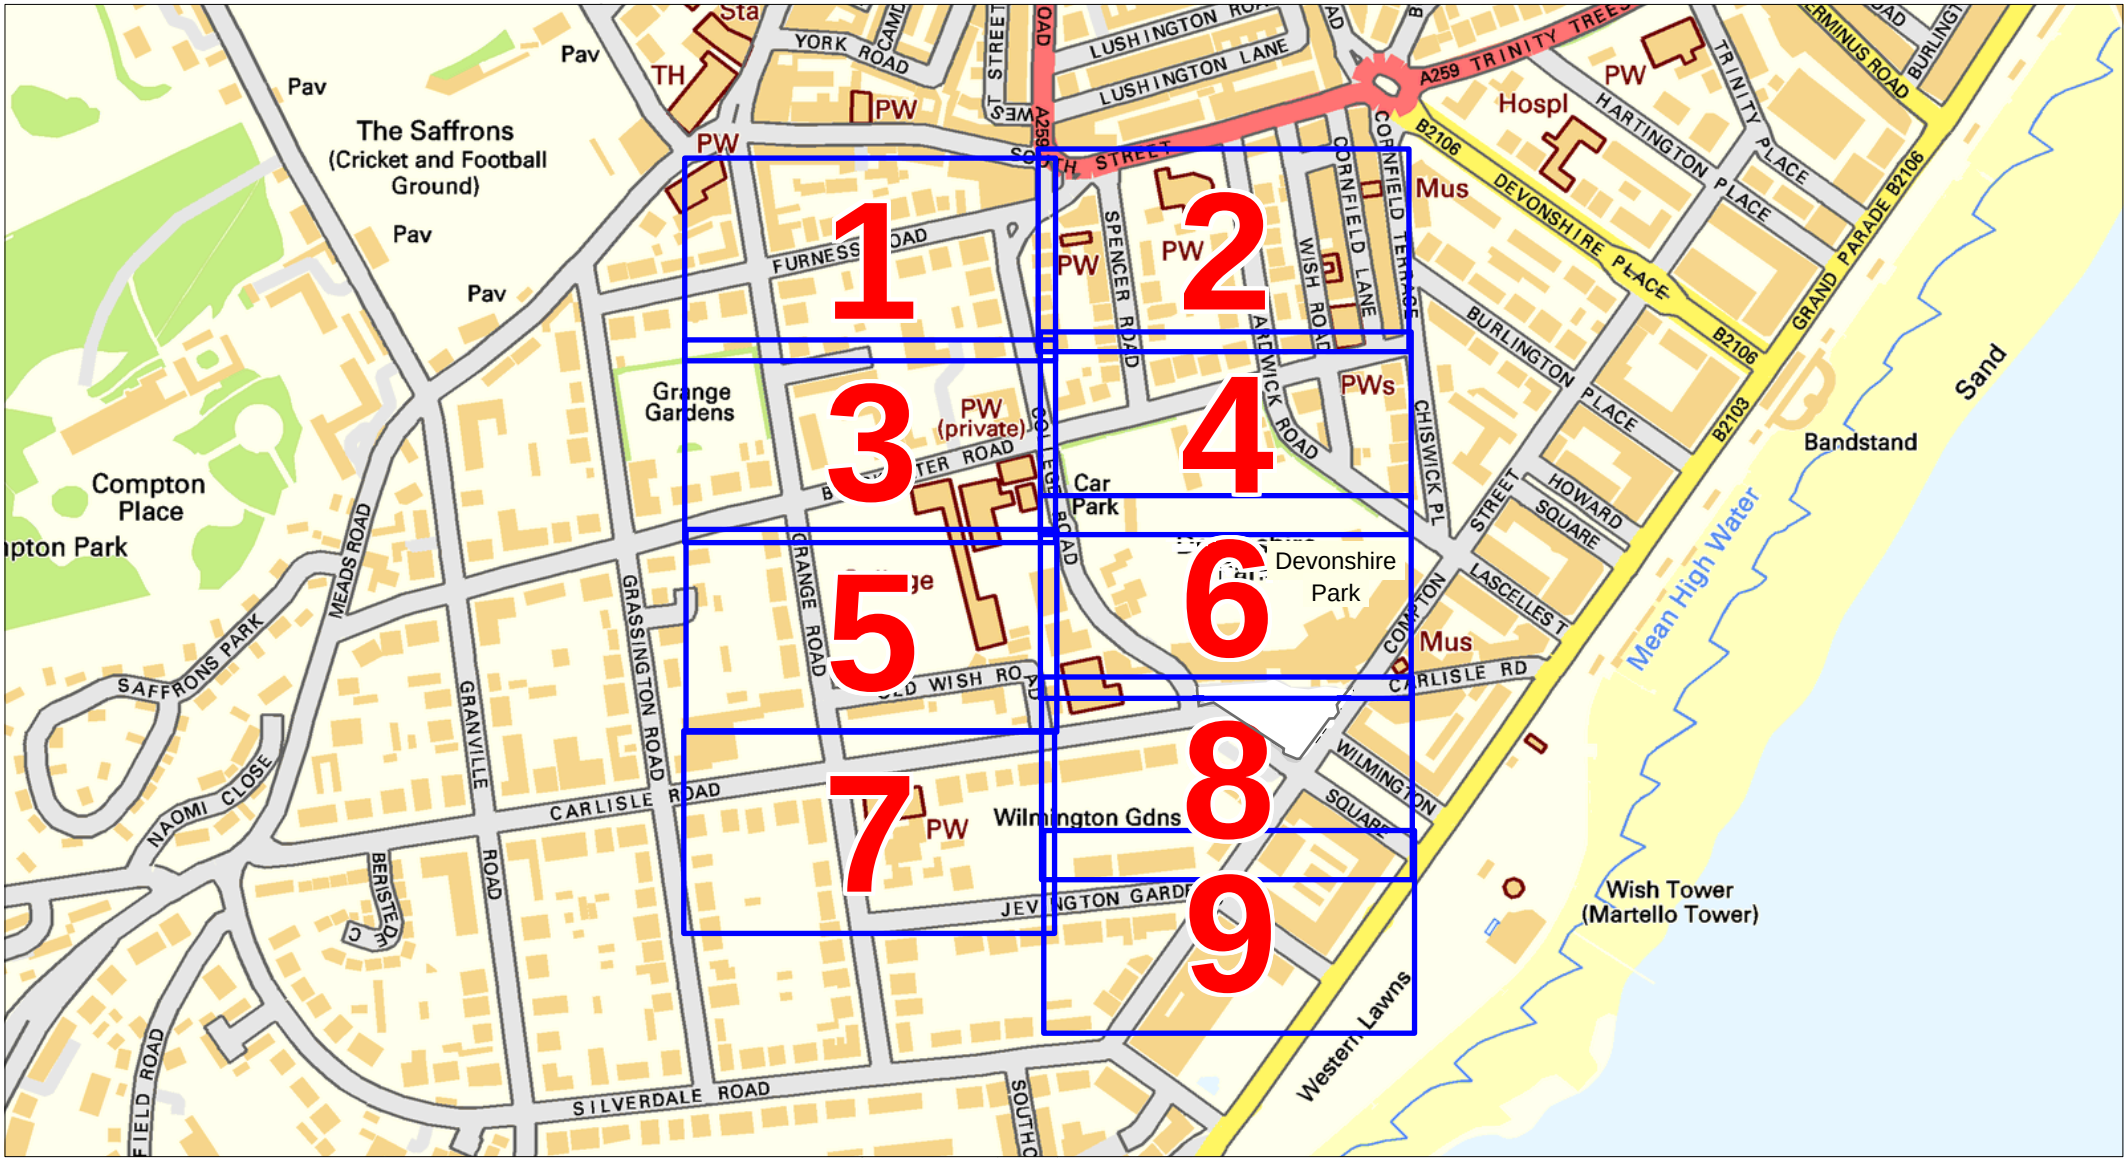

East Sussex County Council

N
W E
S

Devonshire Area, Summary Sheet

SCALE	1 : 5700
DATE	08/11/2017
DRAWING No.	
DRAWN BY	

© Crown copyright. All rights reserved
East Sussex County Council
Licence No. 100019601 2017

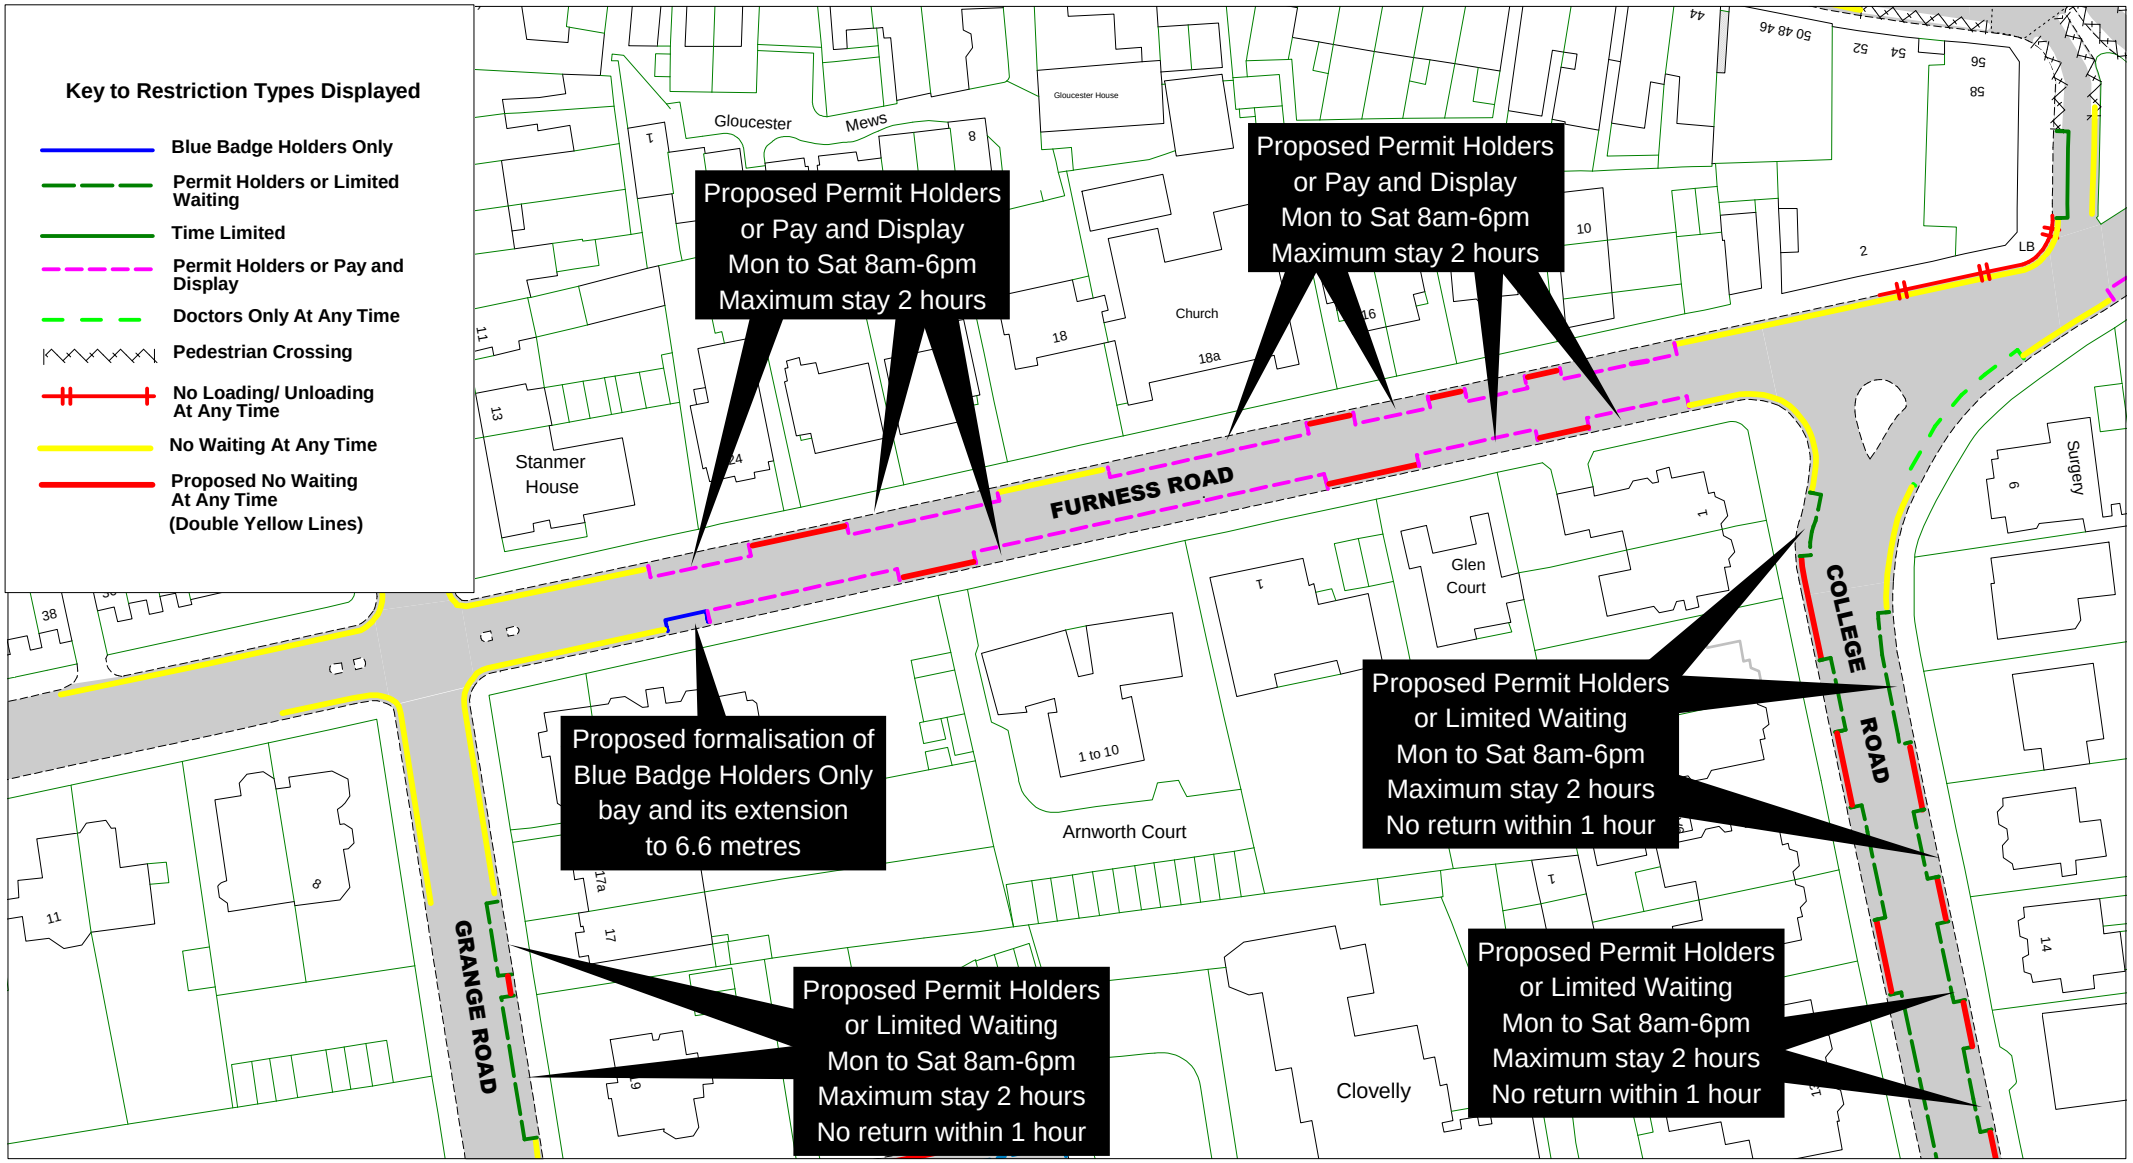

East Sussex County Council

N W E S

Furness Road, Grange Road
College Road

SCALE	1 : 1000
DATE	08/11/2017
DRAWING No.	EBD17 01
DRAWN BY	

© Crown copyright. All rights reserved
East Sussex County Council
Licence No. 100019601 2017

Return to index

East Sussex County Council

N
W E
S

Spencer Road, Hardwick Road

SCALE	1 : 1000
DATE	08/11/2017
DRAWING No.	EBD17 02
DRAWN BY	

© Crown copyright. All rights reserved
East Sussex County Council
Licence No. 100019601 2017

Return to index

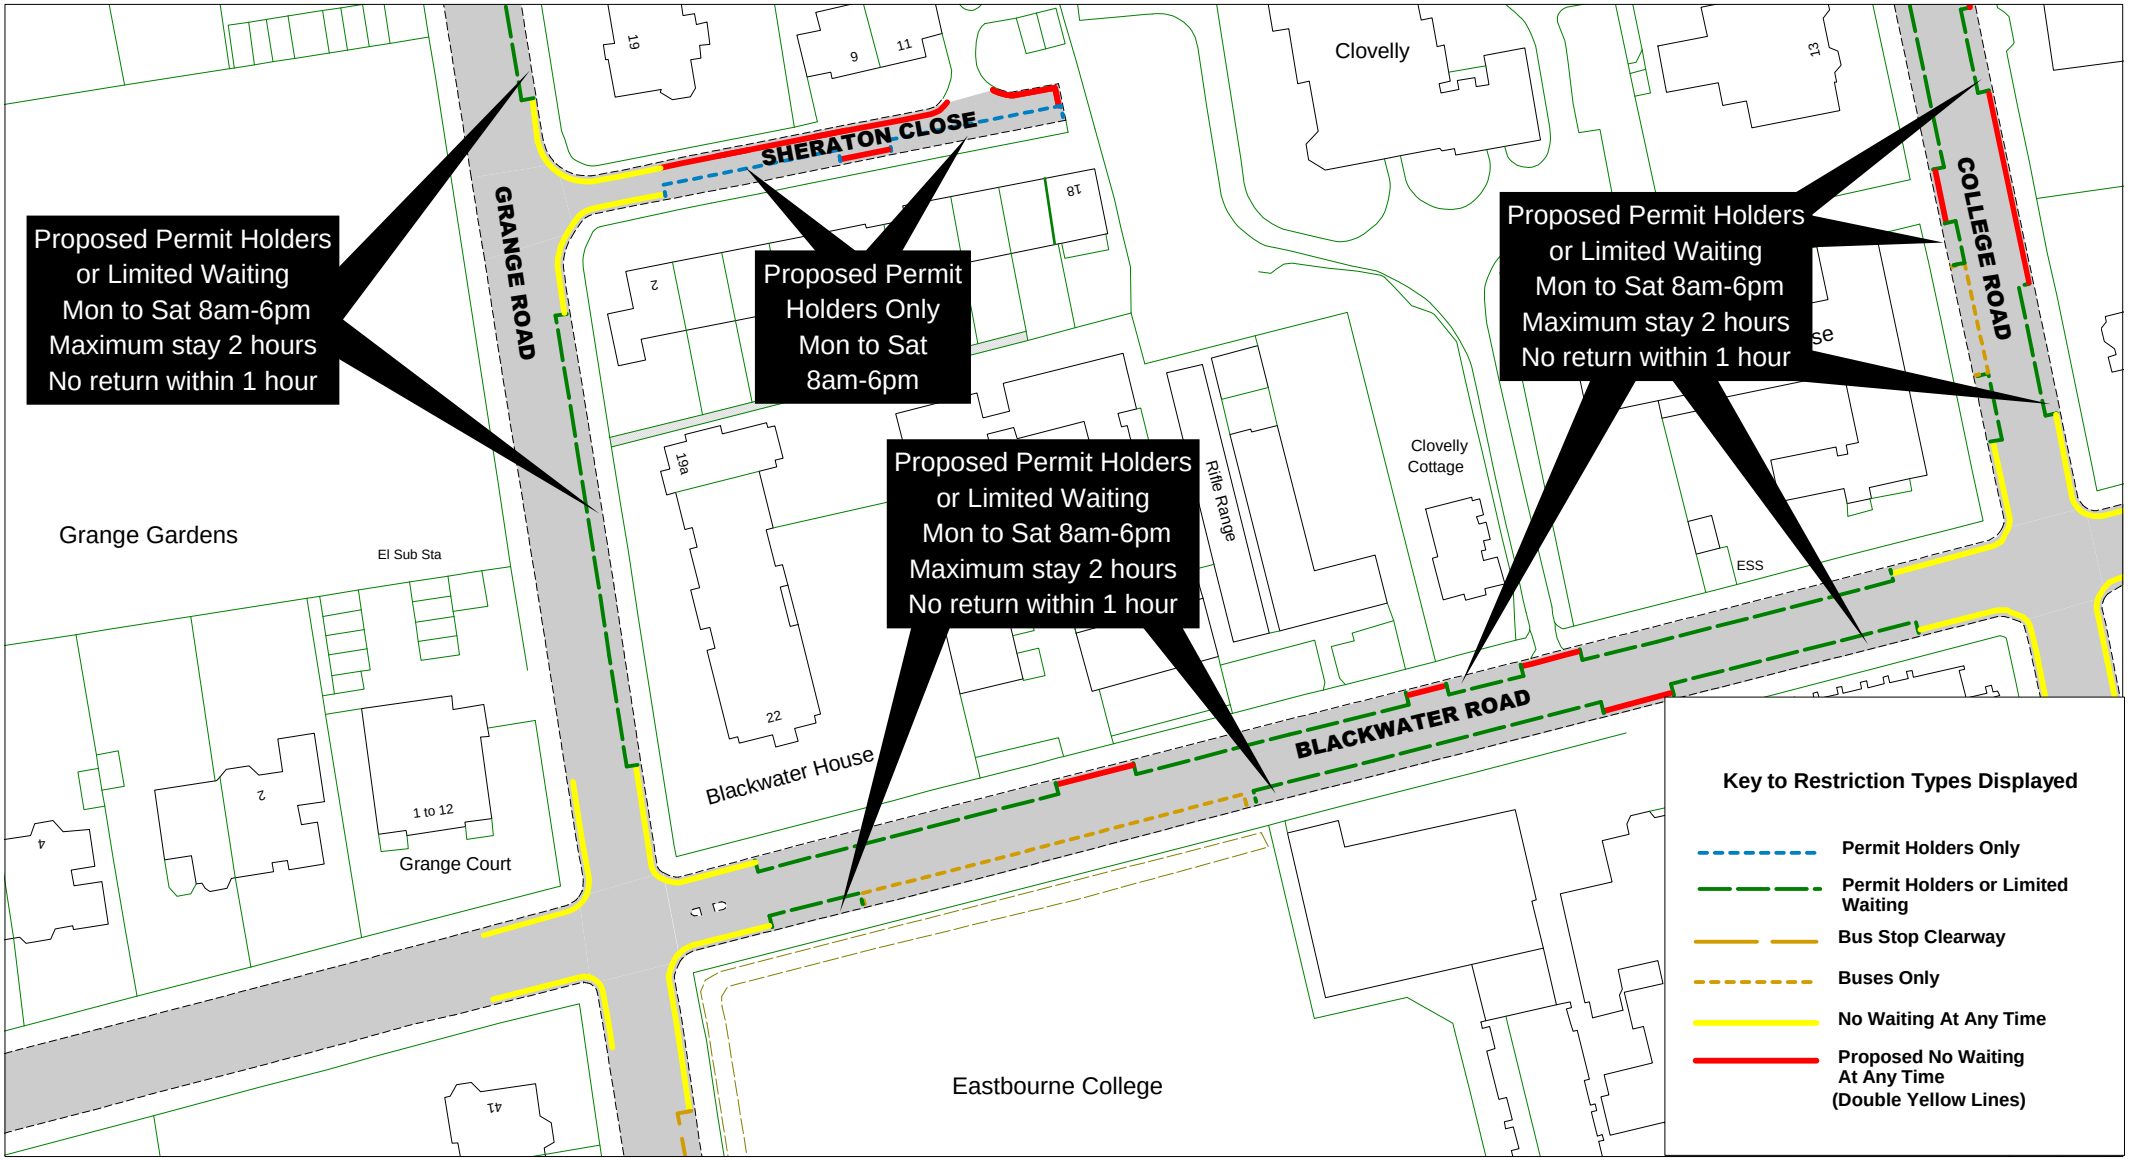

East Sussex County Council

N W E S

Sheraton Close, Grange Road, Blackwater Road, College Road

SCALE	1 : 1000
DATE	08/11/2017
DRAWING No.	EBD17 03
DRAWN BY	

© Crown copyright. All rights reserved
East Sussex County Council
Licence No. 100019601 2017

Return to index

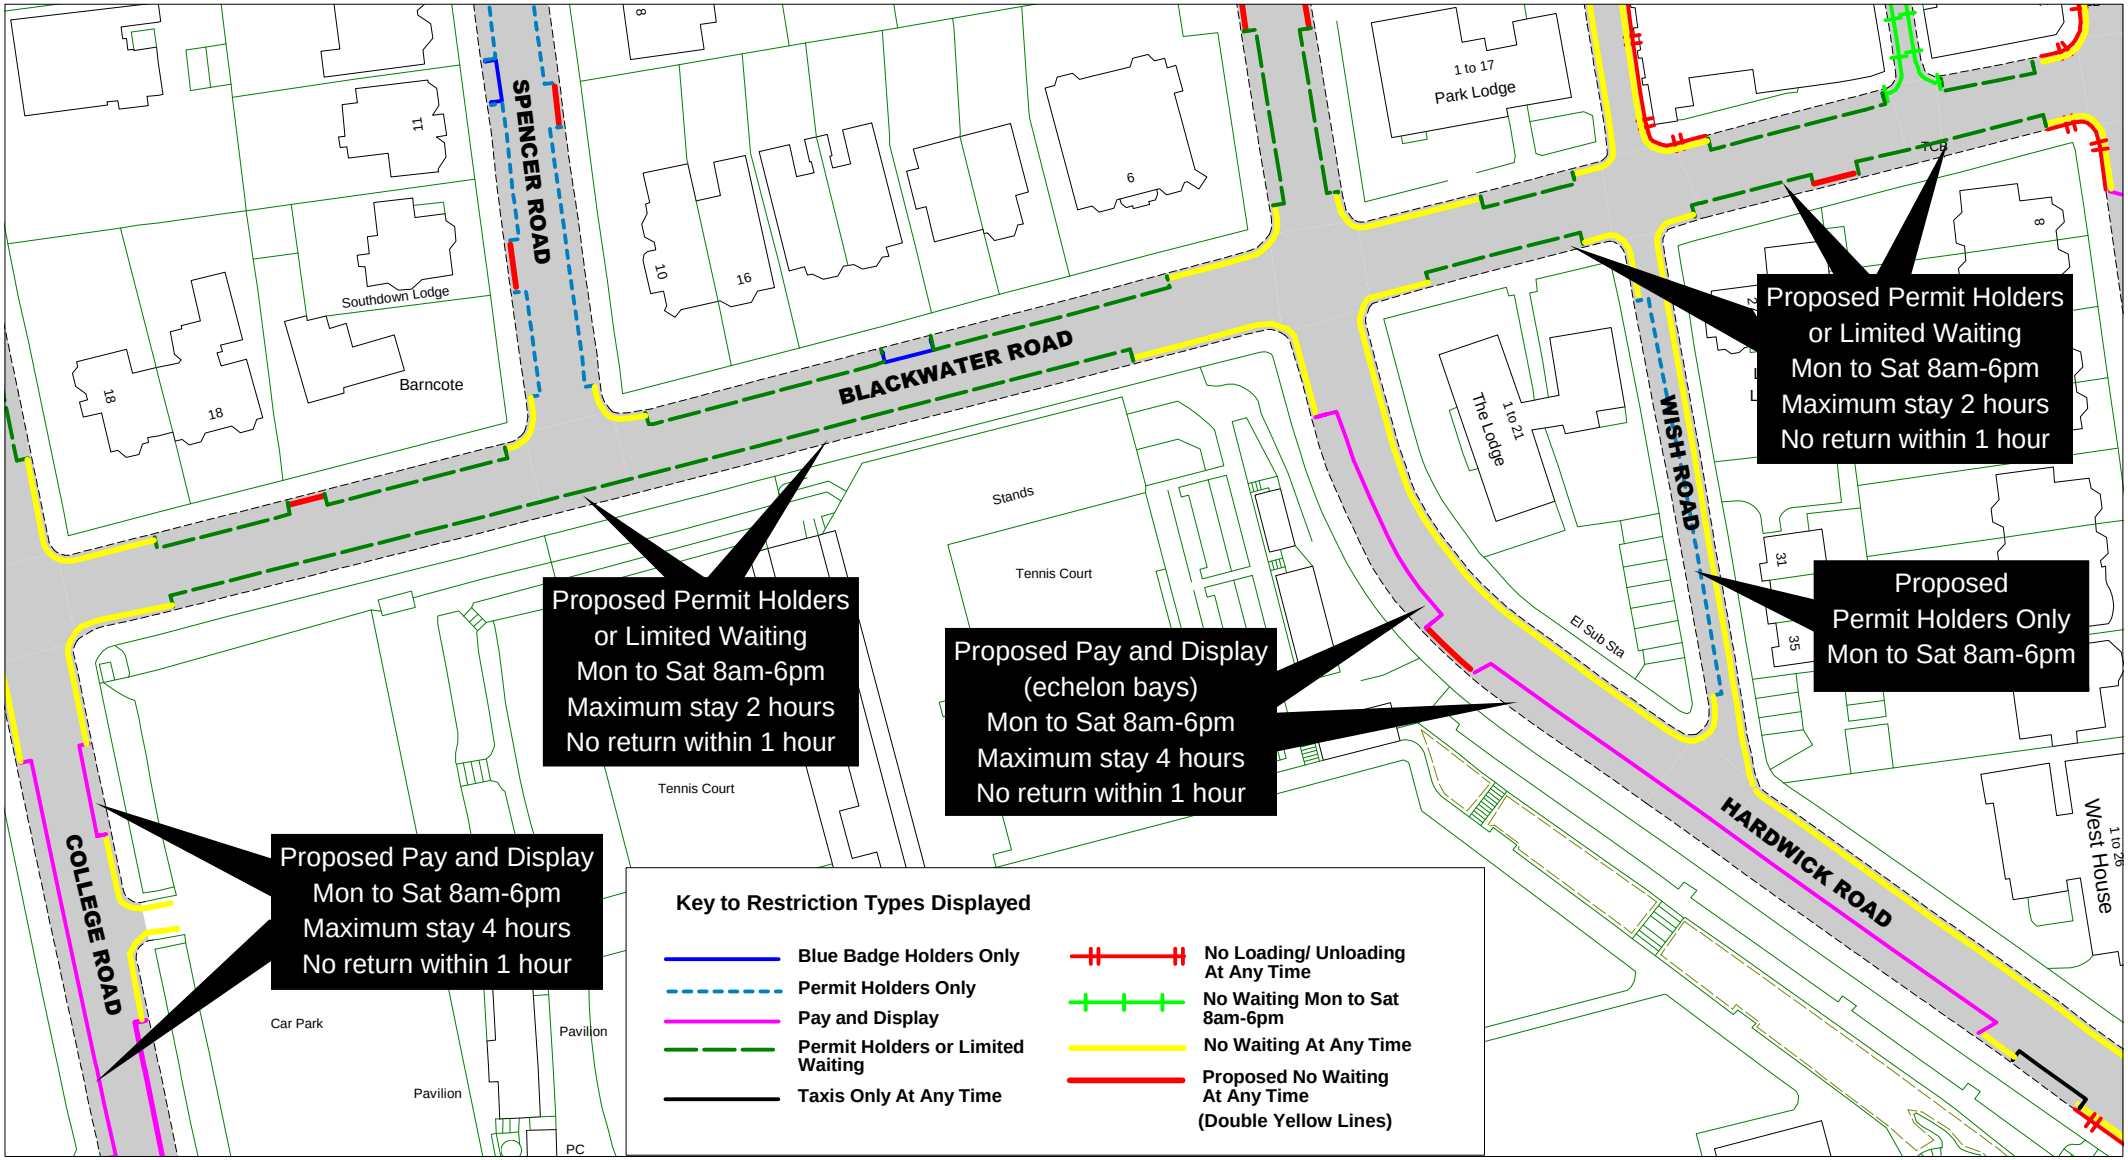

East Sussex County Council

N W E S

Blackwater Road, Hardwick Road
College Road, Spencer Road, Wish Road

SCALE	1 : 1000
DATE	08/11/2017
DRAWING No.	EBD17 04
DRAWN BY	

© Crown copyright. All rights reserved
East Sussex County Council
Licence No. 100019601 2017

Return to index

East Sussex County Council

N W E S

Grange Road, Old Wish Road

Return to index

SCALE	1 : 1000
DATE	08/11/2017
DRAWING No.	EBD17 05
DRAWN BY	

© Crown copyright. All rights reserved
East Sussex County Council
Licence No. 100019601 2017

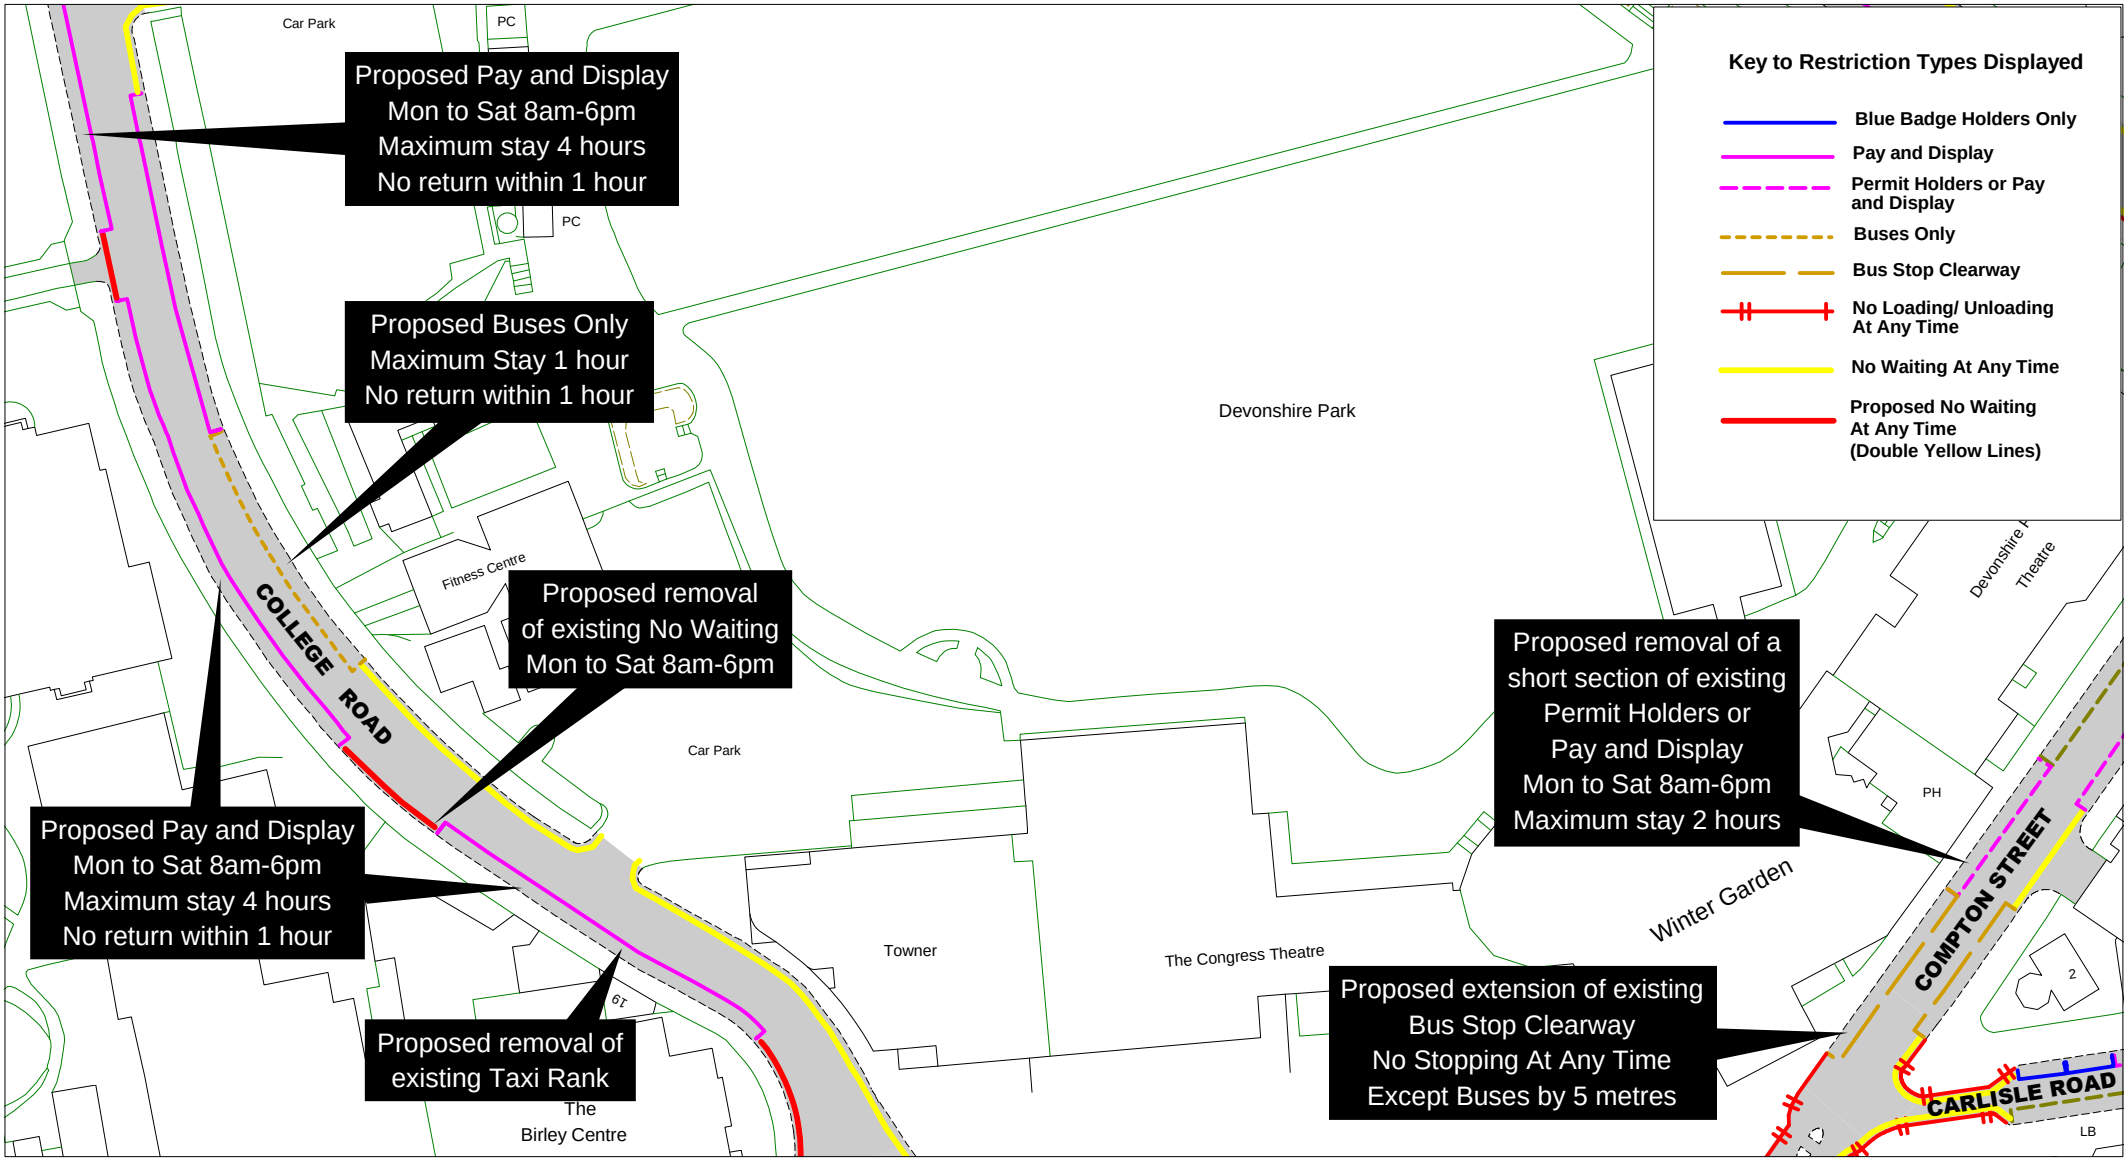

East Sussex County Council

College Road, Compton Street

SCALE	1 : 1000
DATE	21/11/2017
DRAWING No.	EBD17 06
DRAWN BY	

© Crown copyright. All rights reserved
East Sussex County Council
Licence No. 100019601 2017

Return to index

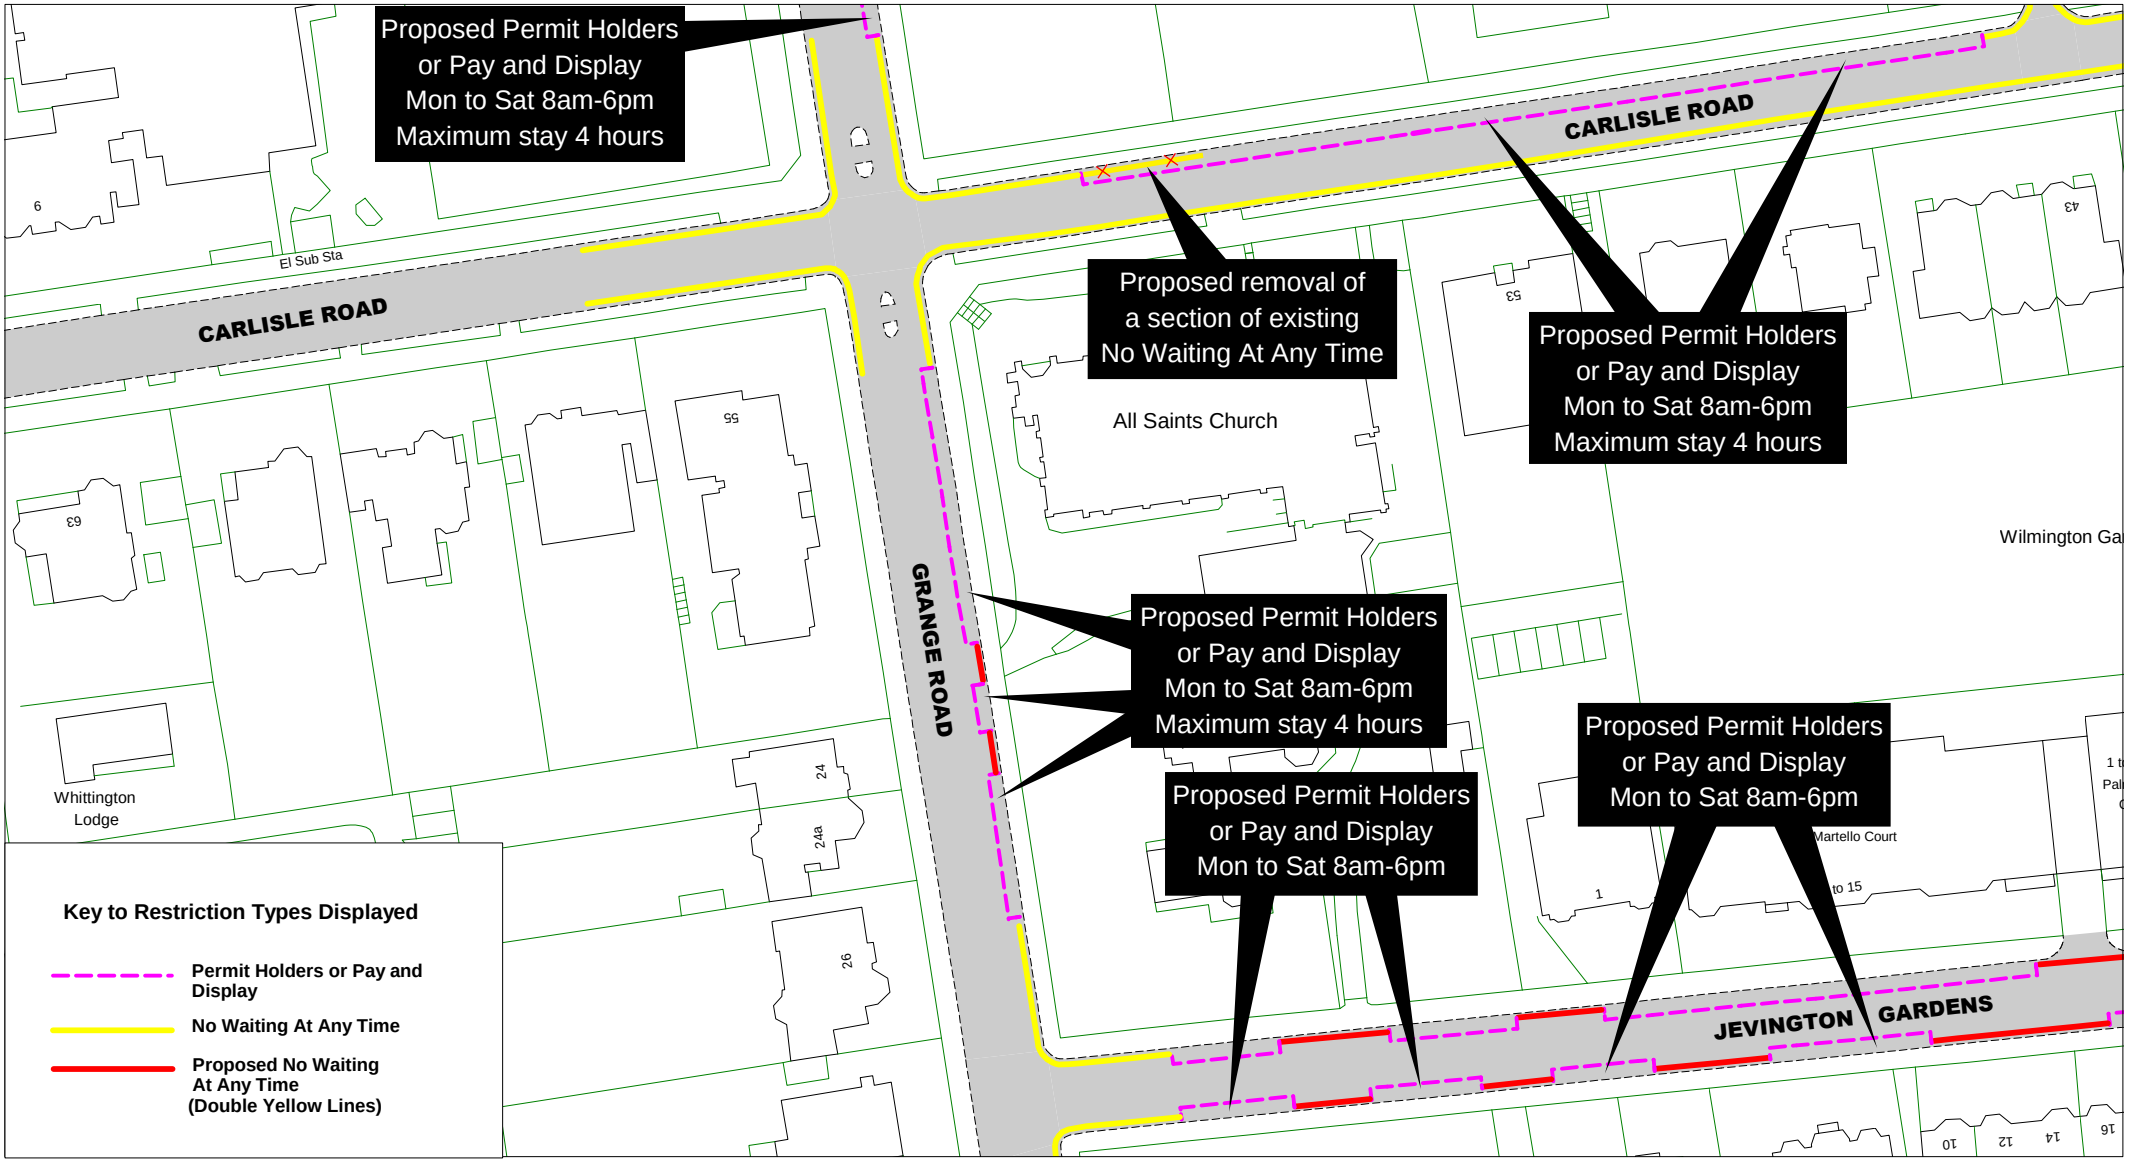

East Sussex County Council

N
W E
S

Carlisle Road, Grange Road
Jevington Gardens

Return to index

SCALE	1 : 1000
DATE	08/11/2017
DRAWING No.	EBD17 07
DRAWN BY	

© Crown copyright. All rights reserved
East Sussex County Council
Licence No. 100019601 2017

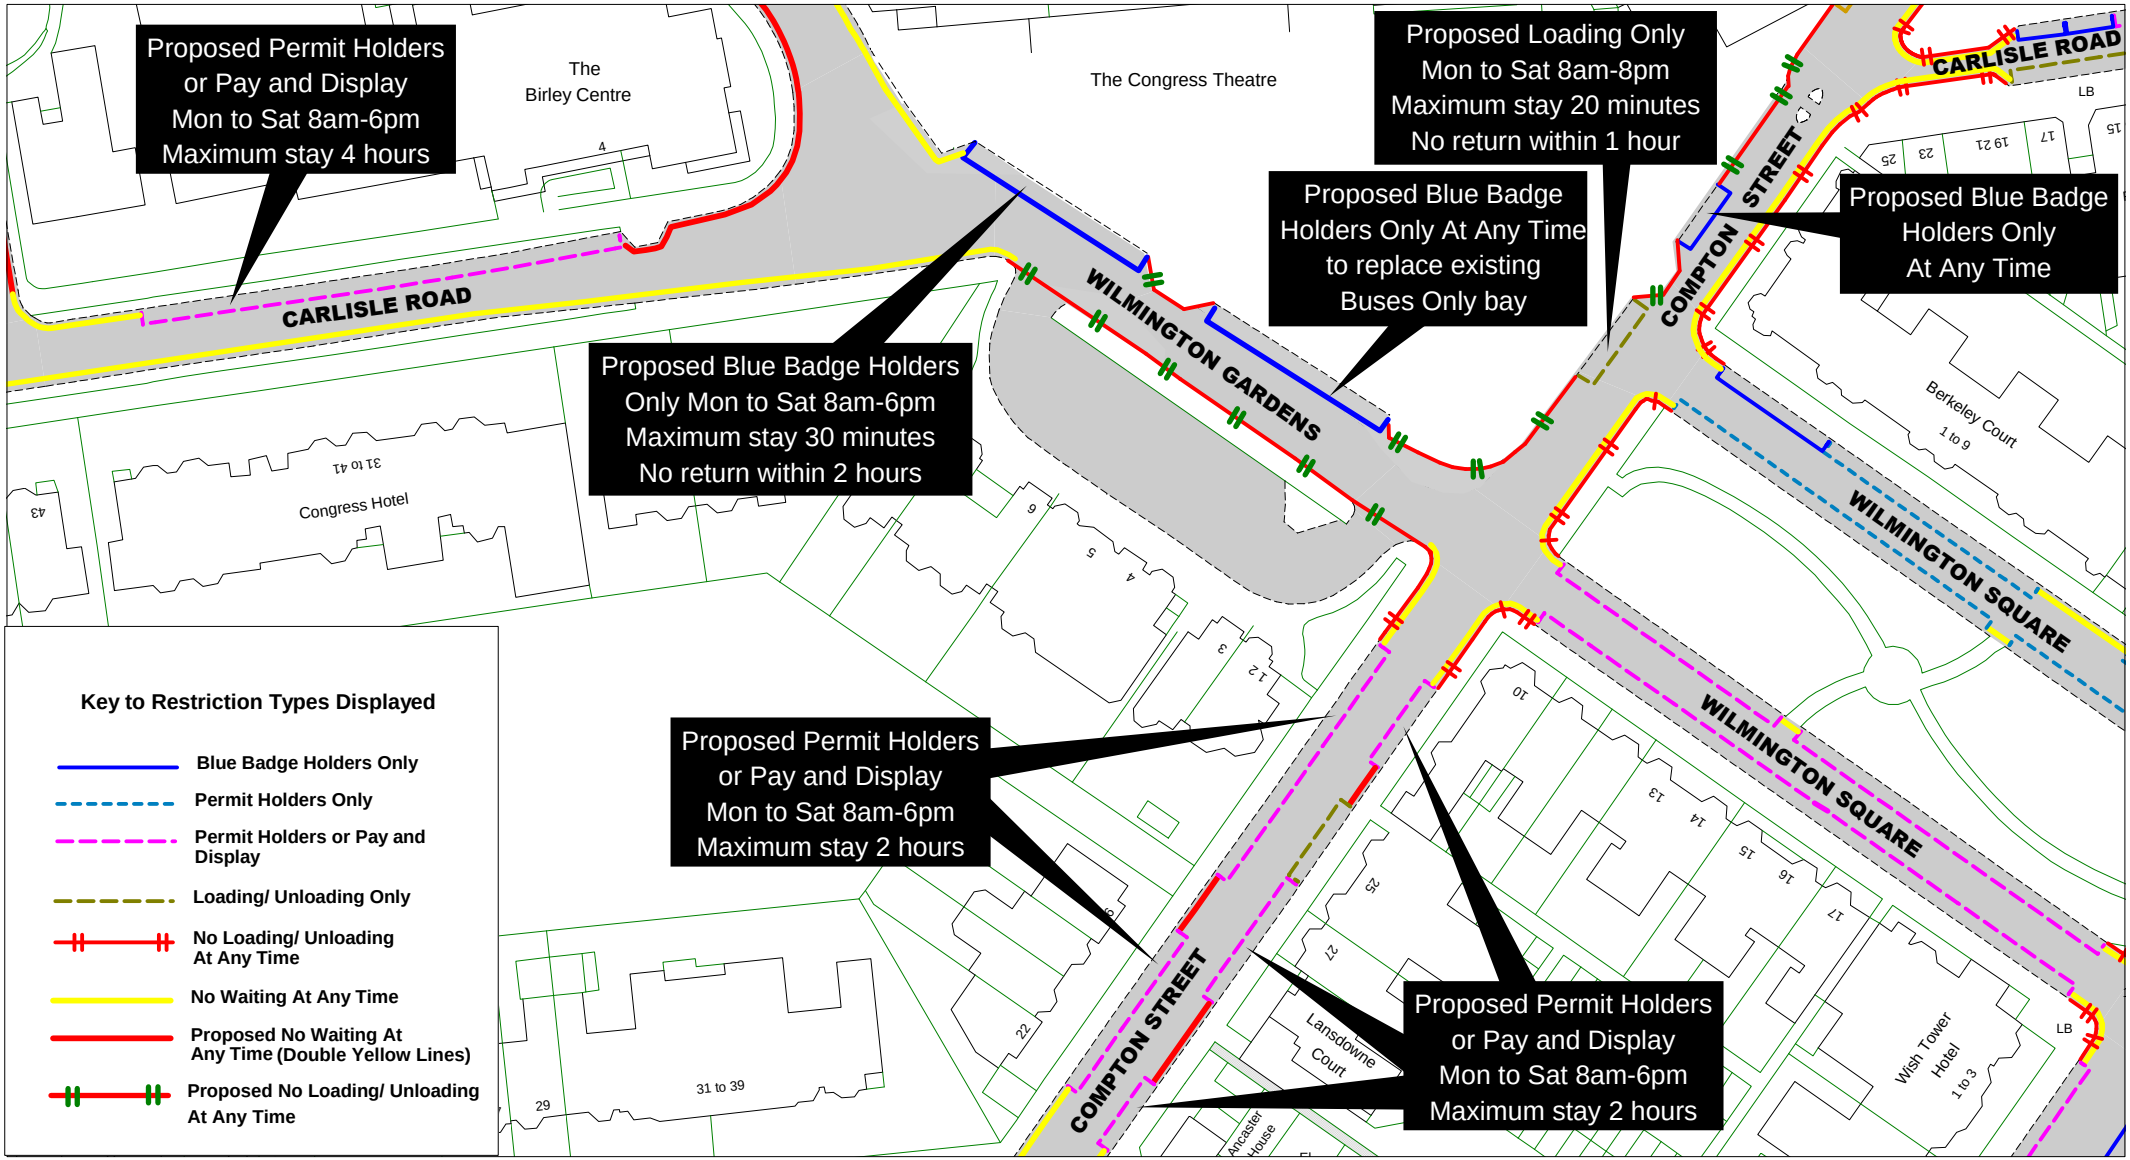

East Sussex County Council

N W E S

Carlisle Road, Compton Street
Wilmington Gardens

SCALE	1 : 1000
DATE	08/11/2017
DRAWING No.	EBD17 08
DRAWN BY	

© Crown copyright. All rights reserved
East Sussex County Council
Licence No. 100019601 2017

Return to index

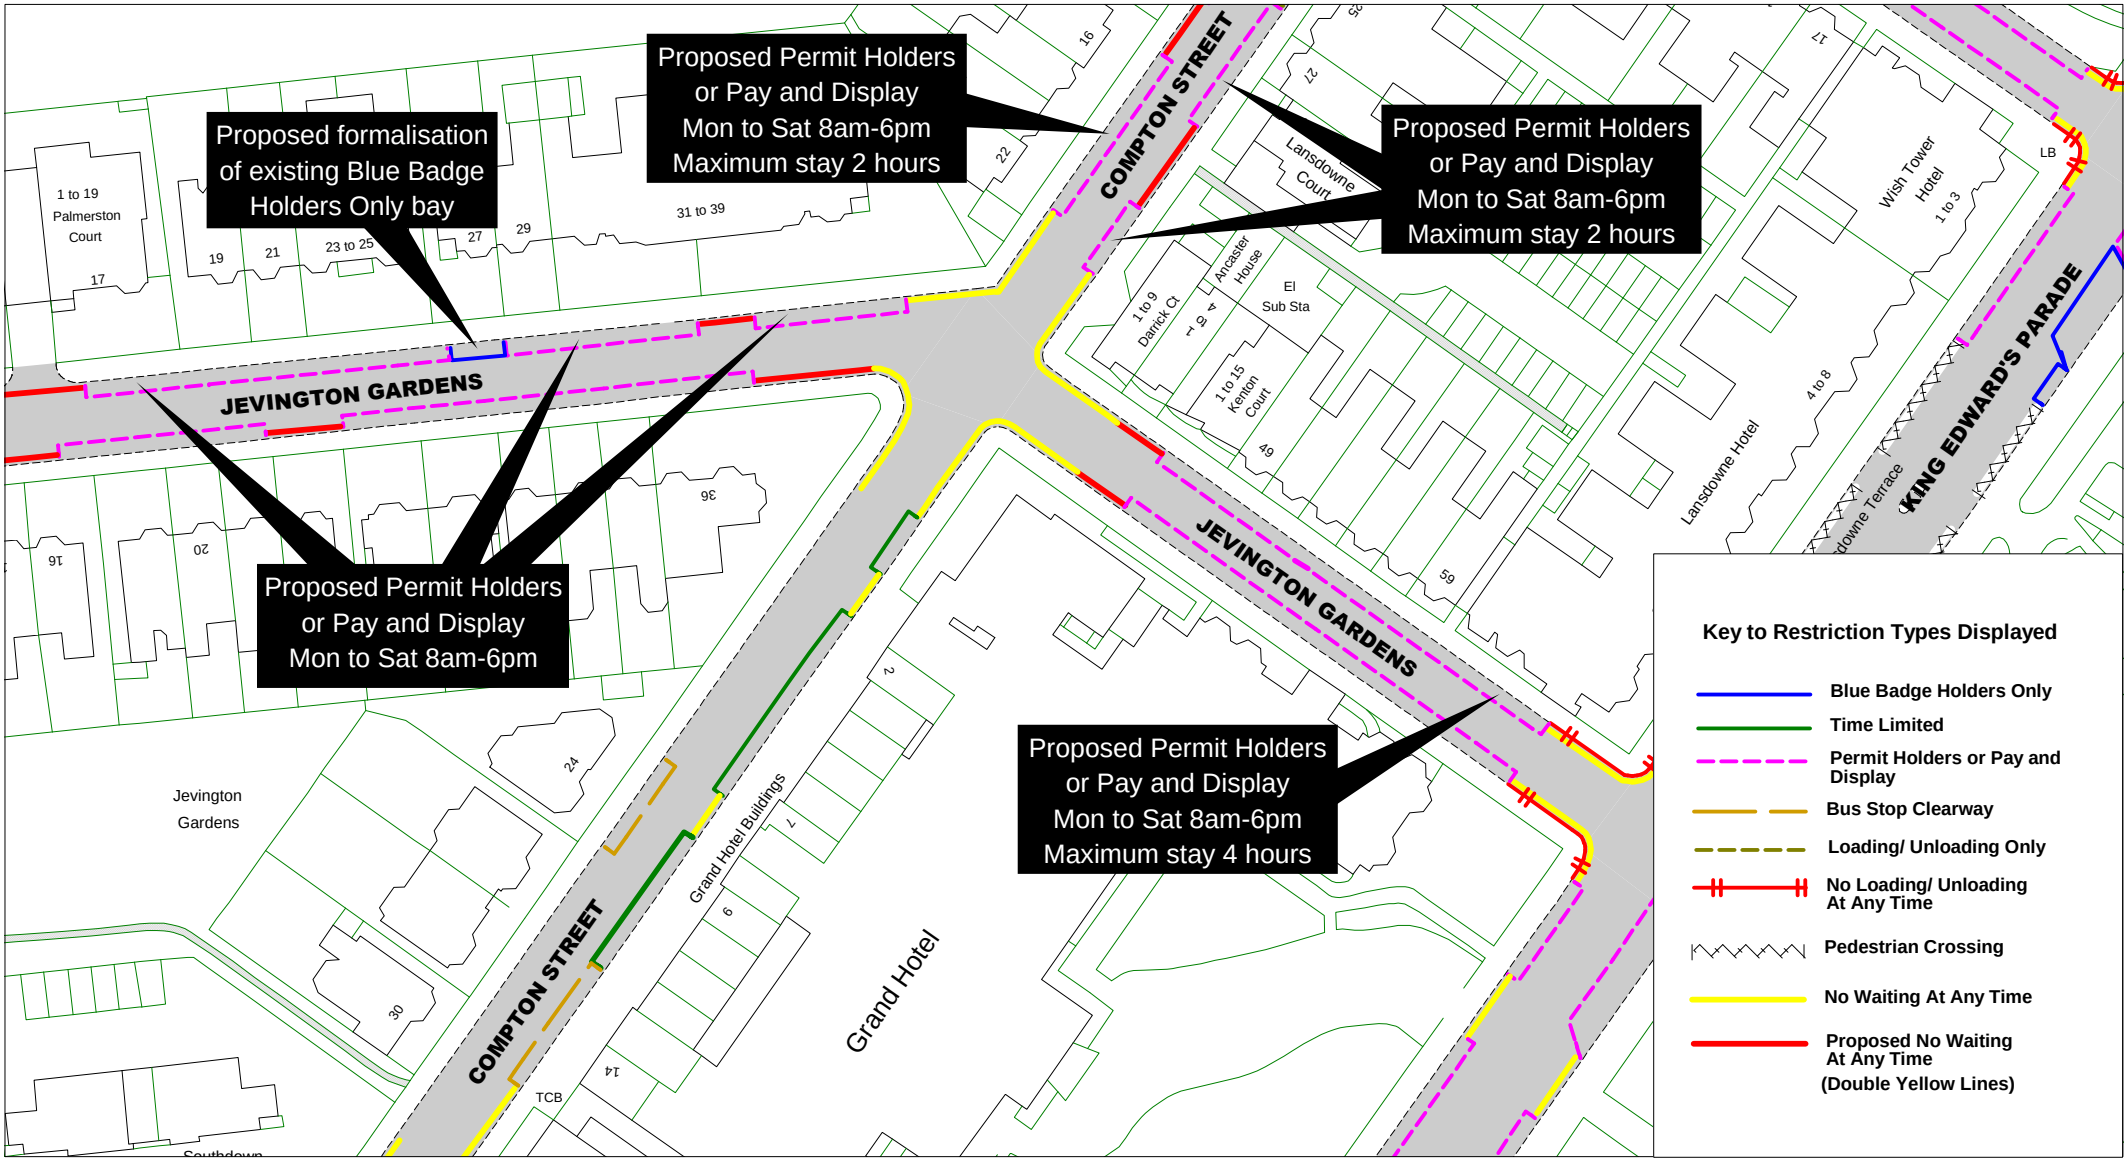

East Sussex County Council

N W E S

Jevington Gardens, Compton Street

Return to index

SCALE	1 : 1000
DATE	08/11/2017
DRAWING No.	EBD17 09
DRAWN BY	

© Crown copyright. All rights reserved
East Sussex County Council
Licence No. 100019601 2017