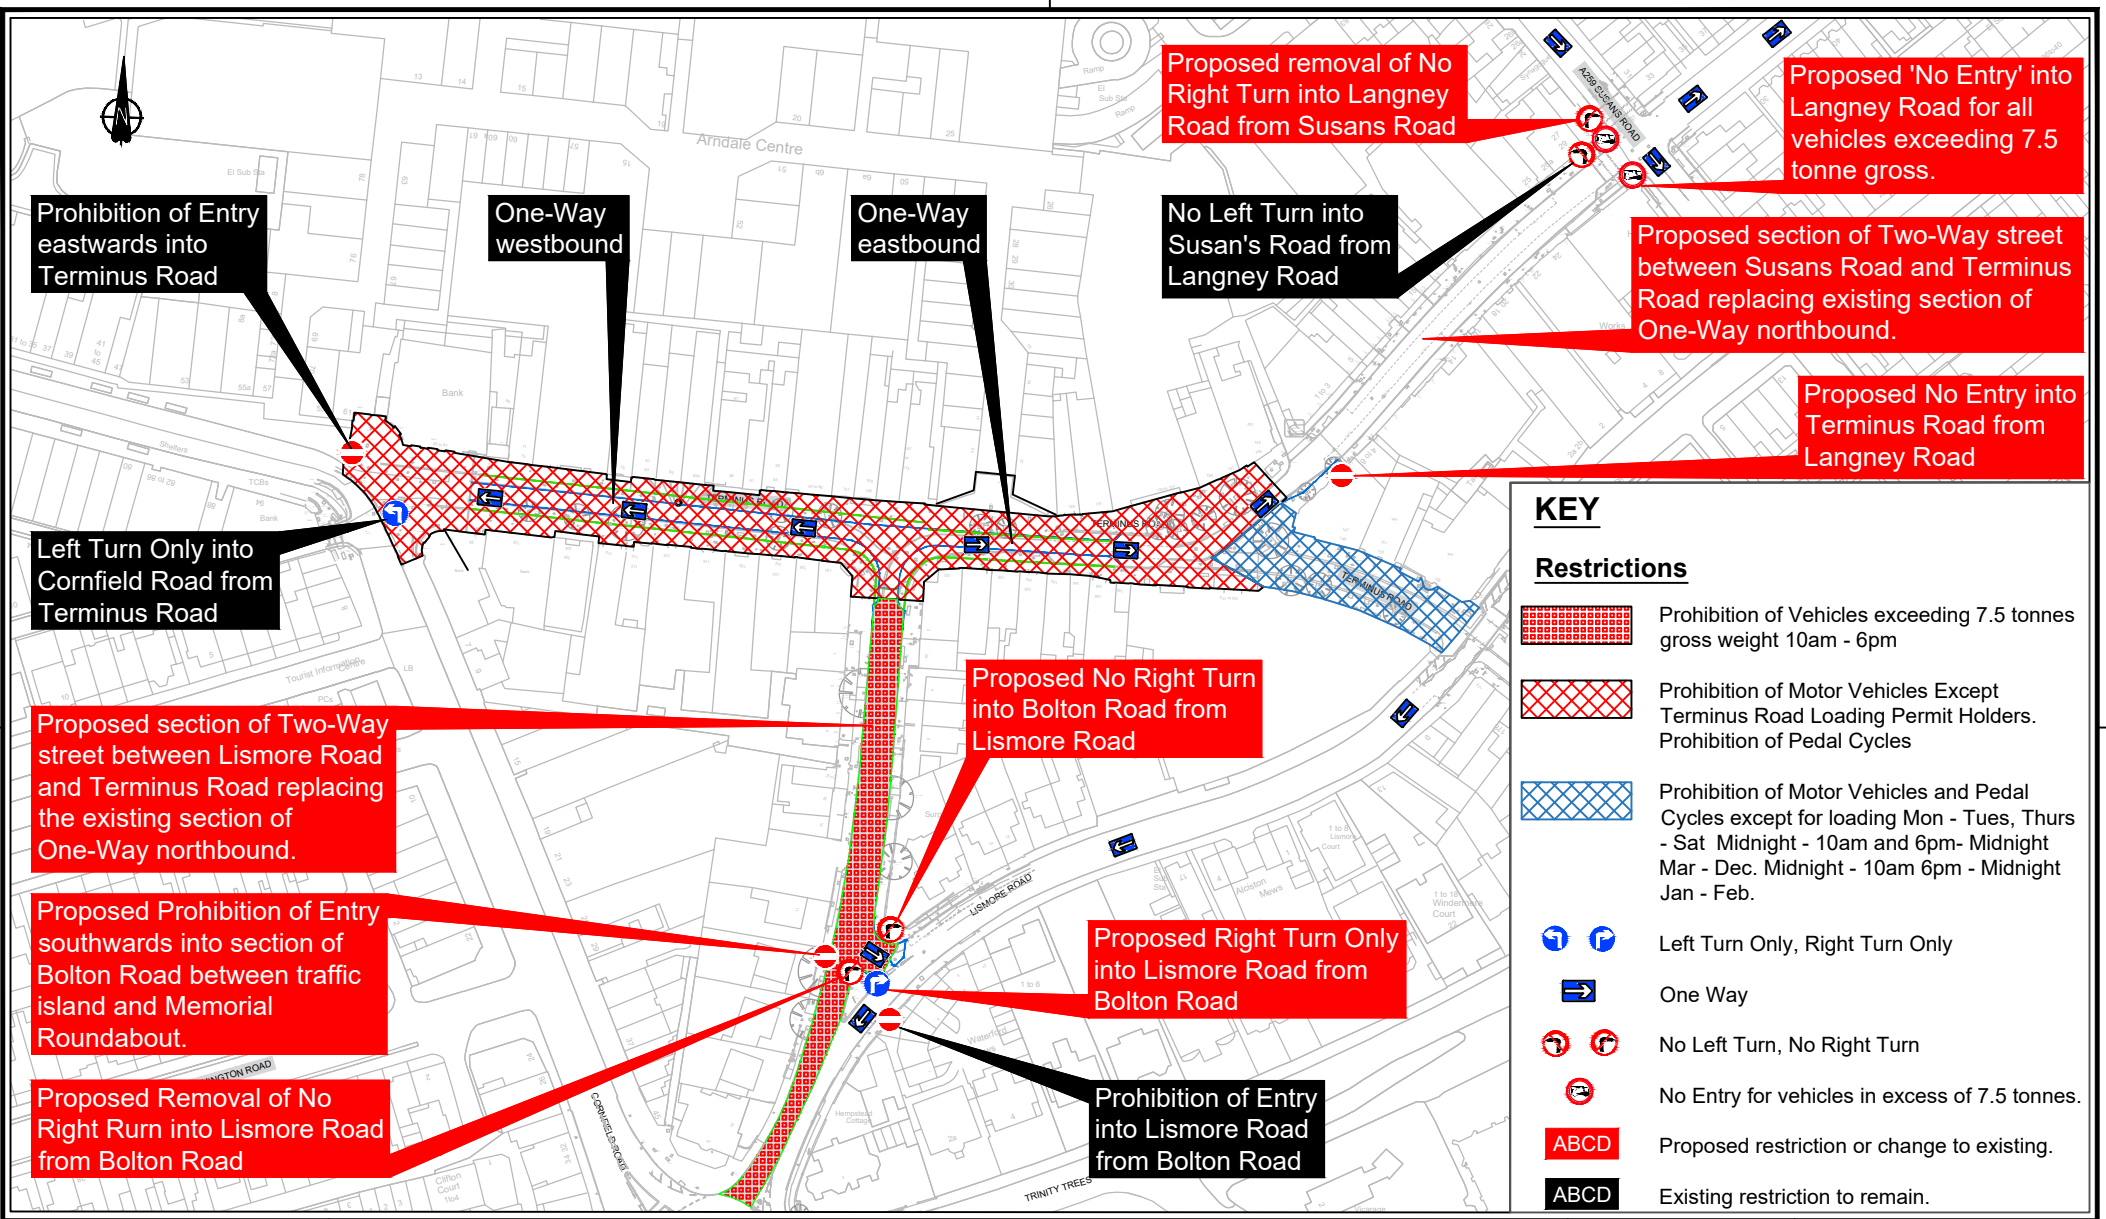

East Sussex Highways

East Sussex County Council

Eastbourne Town Centre Improvement Scheme
Phase 2a
Proposed Prescribed Routes

SCALE	1:2000
DATE	10/03/2025
DRAWING No.	LIS-DR-CH-100-0001
DRAWN BY	IT
SHEET 1 of 1	

© Crown copyright and database rights 2025 Ordnance Survey 100019601

File Name IM-0001-BBLP-LIS-DR-CH-100-0001.dwg

A4