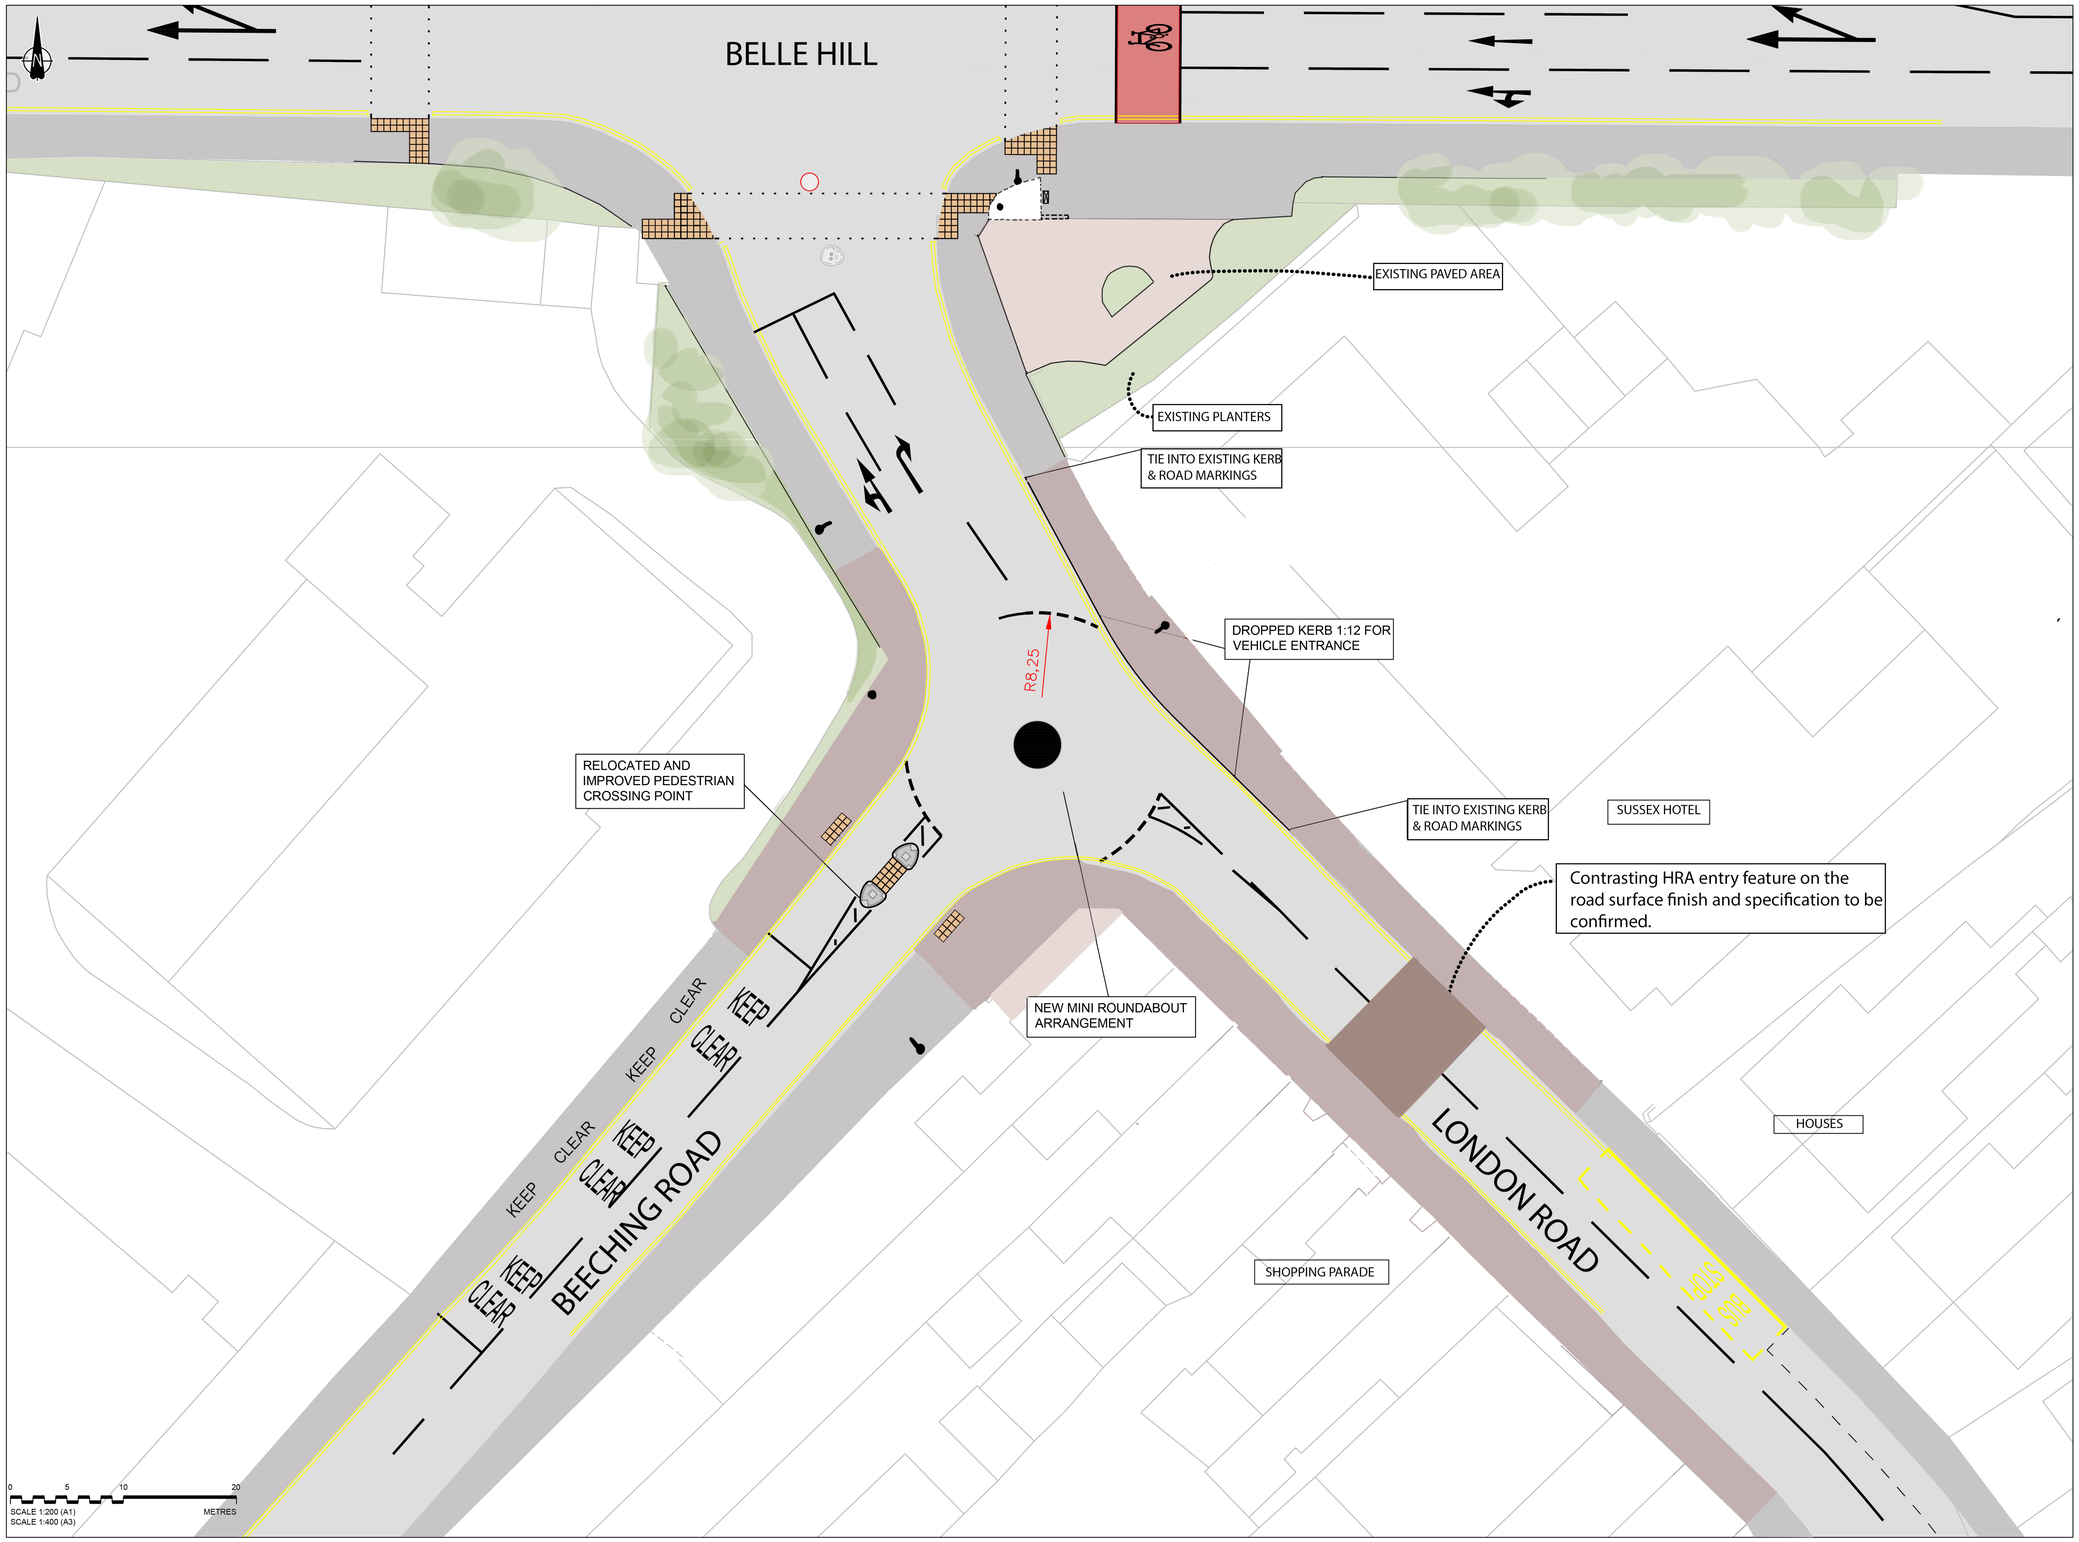

© Crown copyright and database rights 2019 Ordnance Survey 100019601

NOTES:

1. All dimensions are in metres unless otherwise stated.
2. Proposals shown are based on Topographical survey.

KEY

- EXISTING VEGETATION
- PROPOSED RESURFACING OF FOOTWAY WITH RED HOT ROLED ASPHALT (30%/10 HRA RED, CHIPPINGS 10 - 15MM WITH CLEAR PRE-COAT AND HAND SPREAD.
- EXISTING PRIVATE PAVED AREA
- EXISTING PAVING
- CONTRASTING HRA ENTRY FEATURE ON THE ROAD - FINISH TBC
- PROPOSED CROSSING - TACTILE PAVING IN CONTRAST ING COLOUR TO HRA PAVING
- EXISTING TRAFFIC SIGN LOCATION
- EXISTING LIGHT COLUMN TO BE RETAINED

Rev	Status	Rev. Date	Purpose of revision	Drawn	Chck'd	Apprv'd

East Sussex Highways
A partnership between:
COSTAIN CH2M
EAST SUSSEX HIGHWAYS
RINGMER DEPOT, THE BROYLE
RINGMER, EAST SUSSEX, BN8 5NP
Tel. 0345 60 80 193 www.eastsussexhighways.com

Project: LONDON ROAD, BEXHILL

Drawing title: LANDSCAPE PLAN
LONDON RD / BEECHING RD
ROUNDABOUT
SHEET 1 OF 1

Status	PRELIMINARY	Revision	P02
Scale	1:200	Date	JULY 2021
Drawn By	JM		
Checked By	PM		
Approved By	AM		
Project No. 678223	Originator ESH	Original Size	A1

Drawing number: Volume | Design Alt. | Type | Role | Number
678223-EHS-HMK-SCH109-SK-LA-004