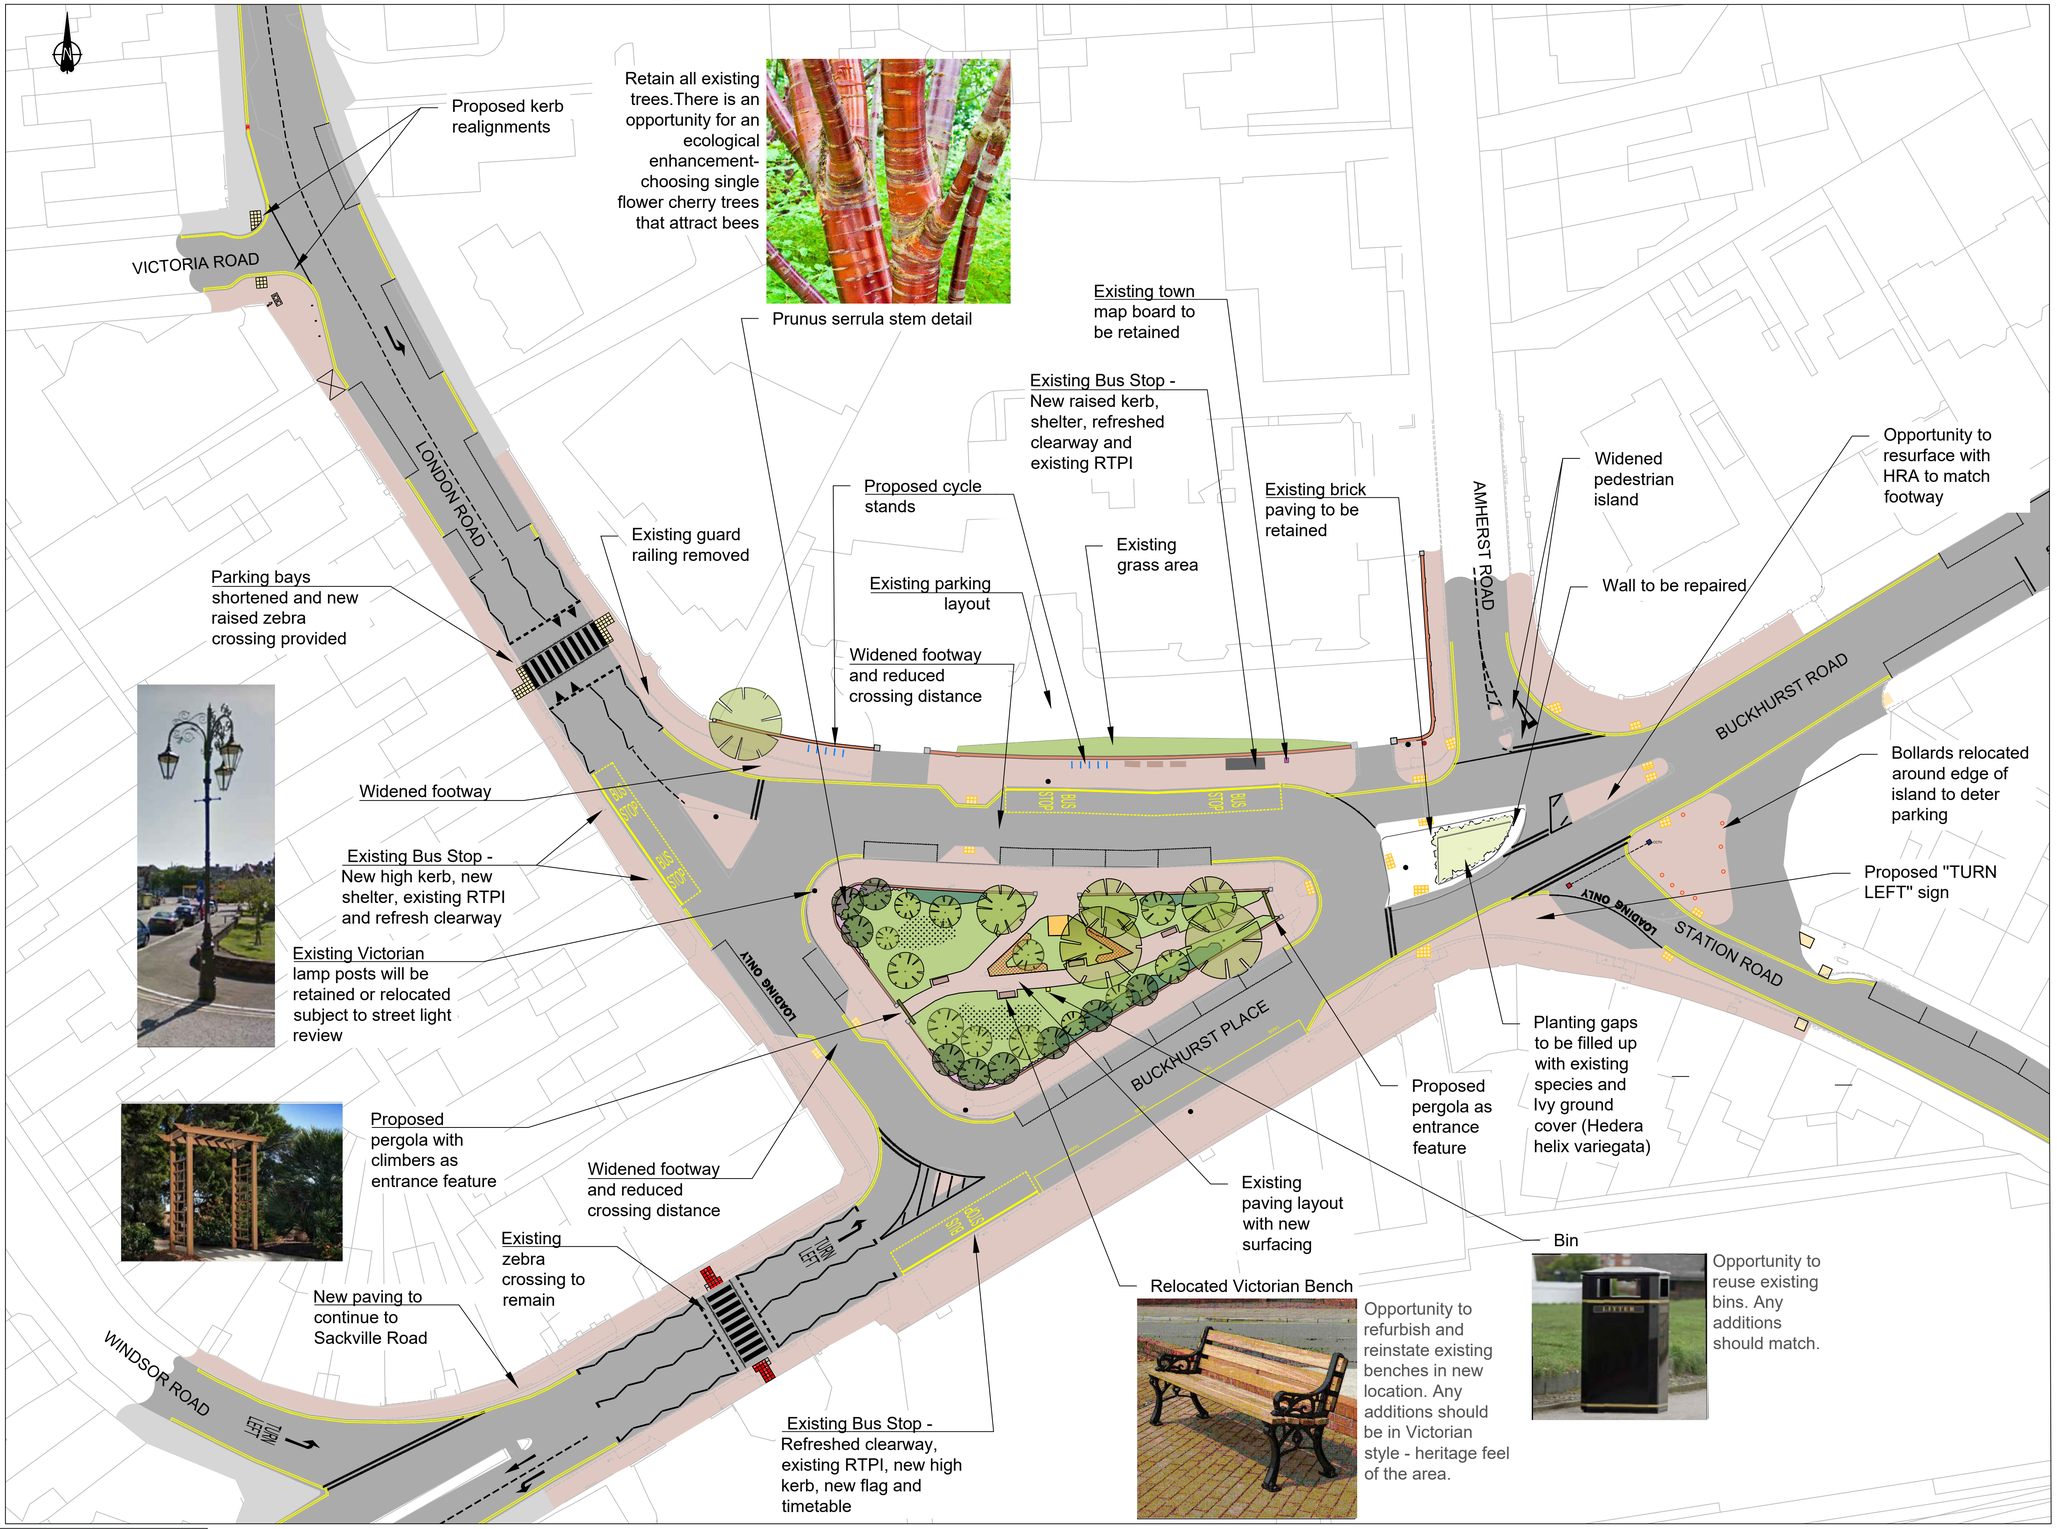

© Crown copyright and database rights 2019 Ordnance Survey 100019601

NOTES:

1. All dimensions are in meters unless otherwise stated.
2. Proposals shown are based on Topographical survey.
3. Proposed cycle stands location subject to safety review.
4. The Memorial will remain in its current position.
5. Amendments to parking restrictions.

KEY

- Existing trees
- Proposed trees
- Existing spring flowers and bulbs
- Seasonal bedding planting
- Proposed informal sweeps of spring bulbs planted in the grass
- Proposed evergreen shrubs
- Proposed Pergola
- Existing amenity grass
- Proposed resurfacing of footway with red hot rolled asphalt
- Existing refurbished benches
- Existing refurbished bins
- Existing bus shelter
- Memorial
- Interpretation board
- Existing wall to be retained
- Existing post box
- Existing Victorian lamp post
- Proposed cycle stands
- CCTV Proposed location of the reinstated CCTV post
- CCTV CCTV post be removed and reinstated in a different location
- Relocated bollards

Rev	Status	Rev. Date	Purpose of revision	Drawn	Chck'd	Apprv'd

East Sussex Highways
A partnership between: COSTAIN CH2M, Balfour Beatty

EAST SUSSEX HIGHWAYS
RINGMER DEPOT, THE BROYLE
RINGMER, EAST SUSSEX, BN8 5NP
Tel. 0345 60 80 193 www.eastsussexhighways.com

LONDON ROAD, BEXHILL

Drawing title

MEMORIAL ROUNDABOUT
ADDITIONAL LAYOUT INCLUDING
MENTIONED KERB
OPTION 2B

Status	PRELIMINARY	Revision	P02
Scale	1:350	Date	JUNE 2021
Drawn By	JM		
Checked By	PM		
Approved By	A. Mileham		
Project No. 678223	Originator ESH	Original Size	A1

Drawing number Volume | Design Alt. | Type | Role | Number
678223-ESH-HMK-SCH109-SK-LA-006