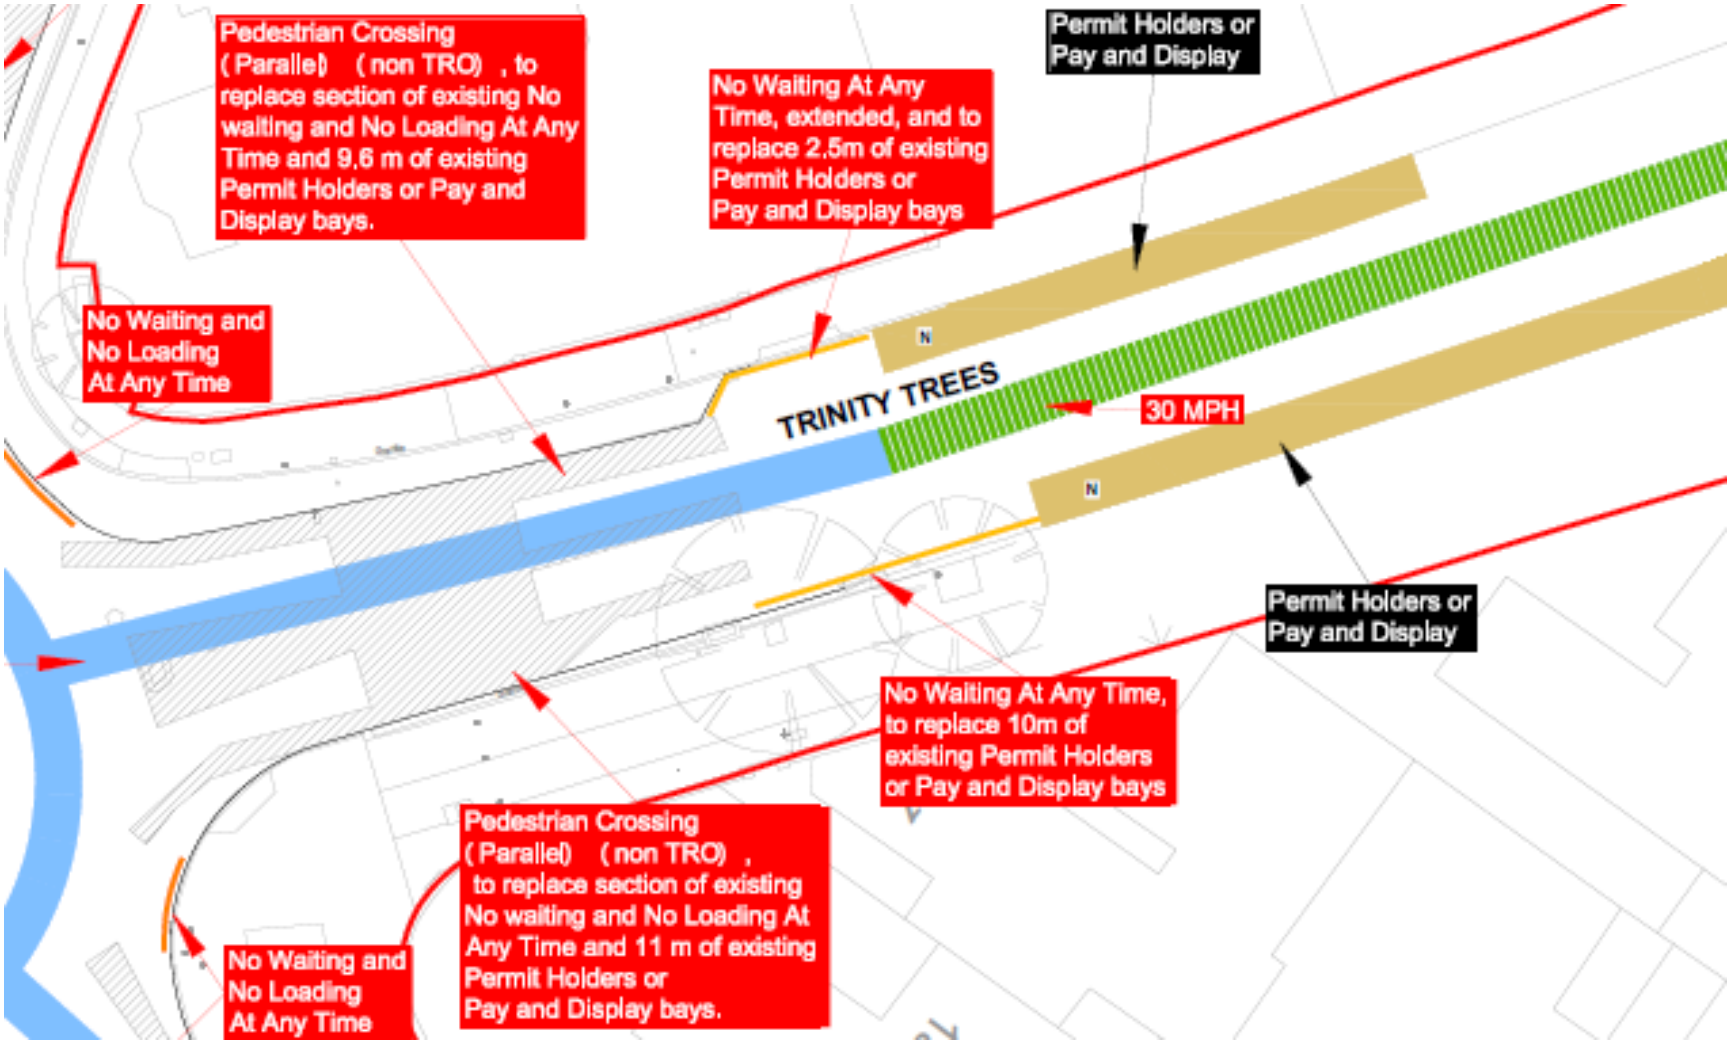

Pedestrian Crossing (Parallel) (non TRO) , to replace section of existing No waiting and No Loading At Any Time and 9.6 m of existing Permit Holders or Pay and Display bays.
No Waiting At Any Time, extended, and to replace 2.5m of existing Permit Holders or Pay and Display bays
Permit Holders or Pay and Display
No Waiting and No Loading At Any Time
TRINITY TREES
30 MPH
Permit Holders or Pay and Display
No Waiting At Any Time, to replace 10m of existing Permit Holders or Pay and Display bays
Pedestrian Crossing (Parallel) (non TRO) , to replace section of existing No waiting and No Loading At Any Time and 11 m of existing Permit Holders or Pay and Display bays.
No Waiting and No Loading At Any Time