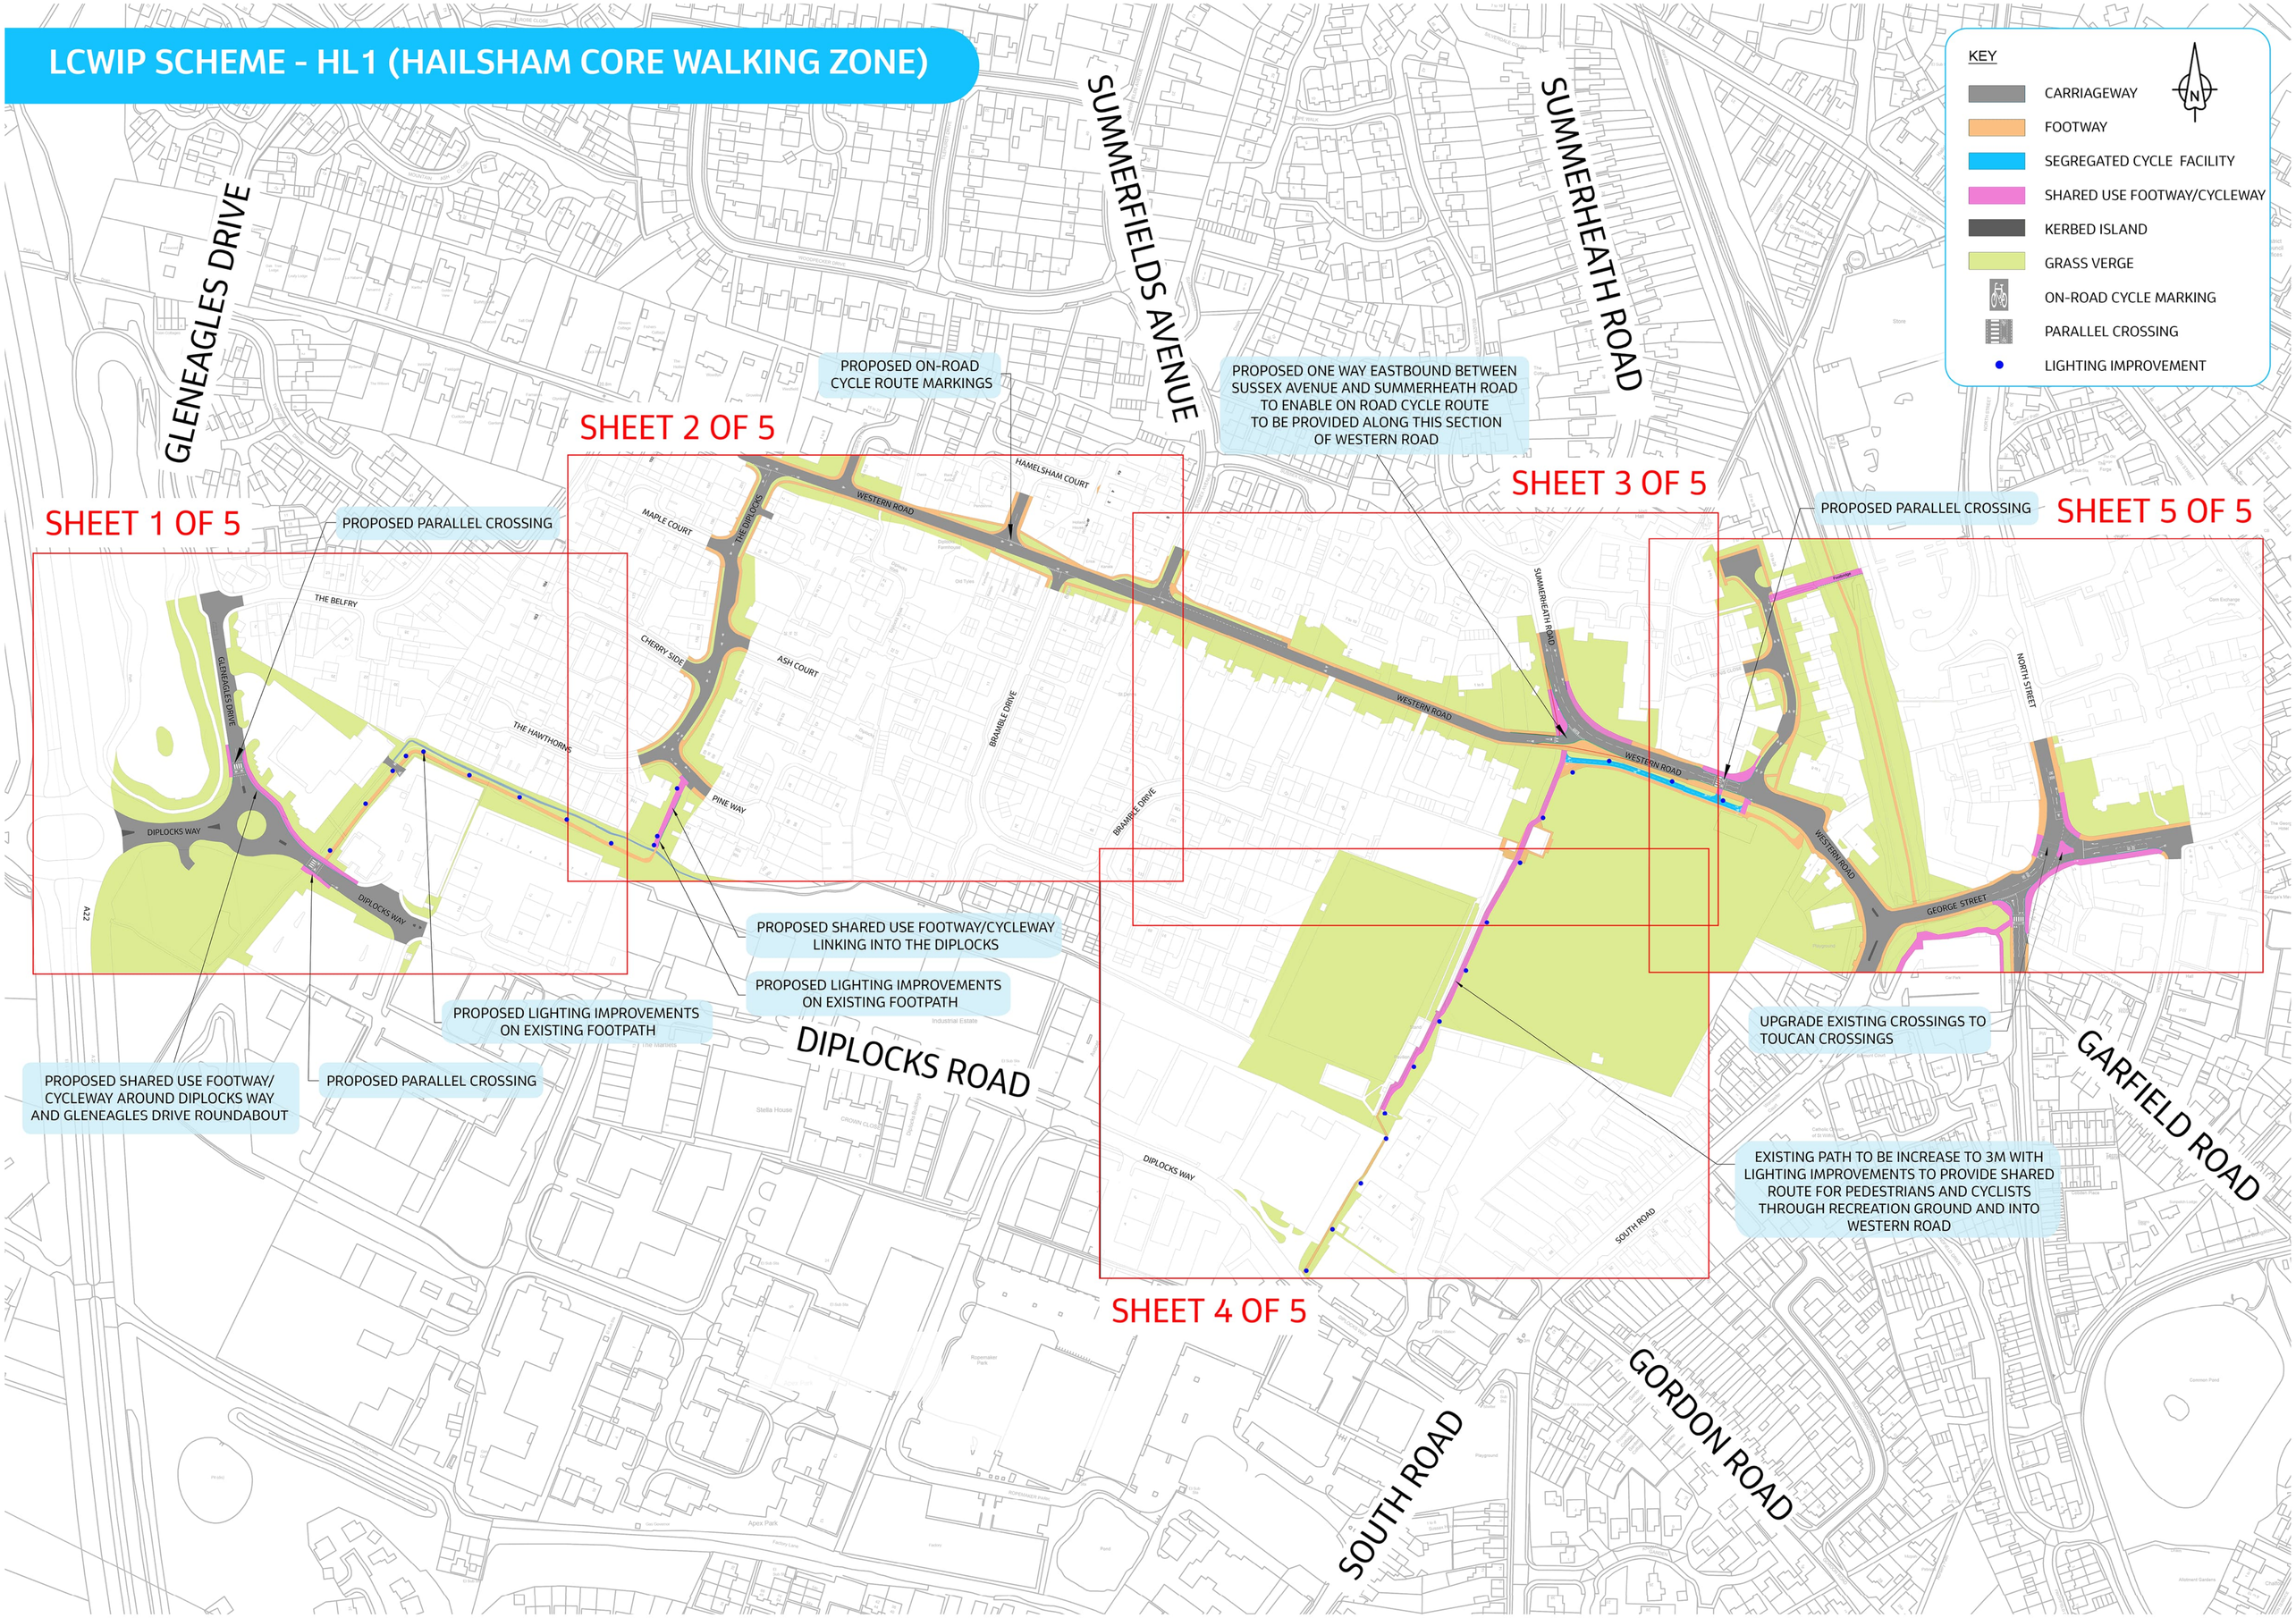# LCWIP SCHEME - HL1 (HAILSHAM CORE WALKING ZONE)