East Sussex
County Council

Rother Parking Review 4

Informal Consultation


Open 30 October 2026 to 20 November 2026

Version 1.0

12 October 2026

Parking Review Team

The parking review process

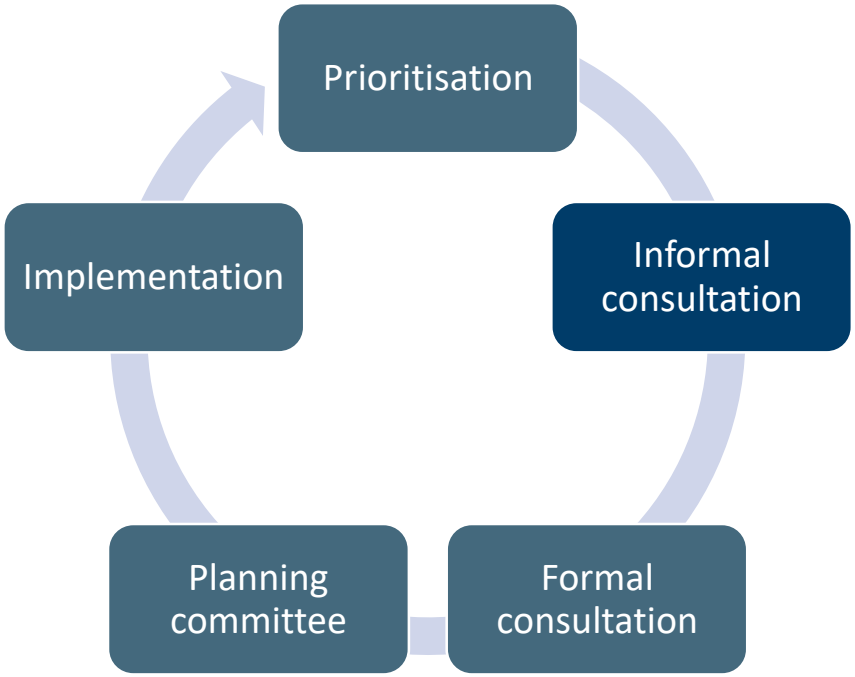

We are continually reviewing our parking schemes to make sure they meet the changing needs of local communities.

A parking review is carried out in each of our civil parking areas every 14 months. In each review we consider requests for new controls and requests for changes to existing controls.

To make sure our schemes remain lawful there is a formal, legal process that must be followed when making changes or introducing new controls. The review process usually includes two rounds of consultation and normally takes 14 to 16 months to complete.

You can find out more about the parking review process, including how to request new or changes to existing controls for consideration in the next review, by visiting our website at

eastsussex.gov.uk/parking/parking-reviews

Providing feedback

Your views are important to us.

Please take the time to look at the proposals carefully and tell us your views by completing the online survey.

In particular we would like to know:

- which road and map number you are commenting on,
- whether you support or do not support the proposals and your reasons, and
- any other comments you may have.

If you are unable to complete the online survey, or would like more information about the proposals, then please contact us using the details provided on this page.

The level of support will determine the outcome of the proposals. If there are a number of suggested alternatives, these will be considered for inclusion in the final proposals.

Complete the online survey

- This is the preferred way to provide feedback as it gathers a range of useful information.
  The survey can be found on the consultation hub at

  eastsussex.gov.uk/rother4informal

Send us an email

- You can email the Parking Review Team at

  parking.escc@eastsussex.gov.uk

Write us a letter

- If you would prefer to write a letter you can send it to

  Parking Team
  East Sussex County Council
  County Hall
  St Anne's Crescent
  Lewes
  East Sussex
  BN7 1UE


Call us directly

- You can call the team directly on

  01323 466244

Maps Index

Area	Roads with changes	Map number
Bexhill	Albert Road, Albany Road	1 »
Bexhill	Bolebrooke Road	2 »
Bexhill	Brett Drive	3 »
Bexhill	Brockley Road	4 »
Bexhill	Herbrand Walk	5, 6, 7, 8 »
Bexhill	Turkey Road	9 »
Bexhill	Western Road	10 »
Bexhill	Wilton Road	11 »
Bexhill	Windsor Road	12 »
Bodiam	Peters Green Road	13 »
Camber	Lydd Road	14, 15, 16, 17 »
Hurst Green	Coronation Gardens	18 »
Rye	Rope Walk	19 »

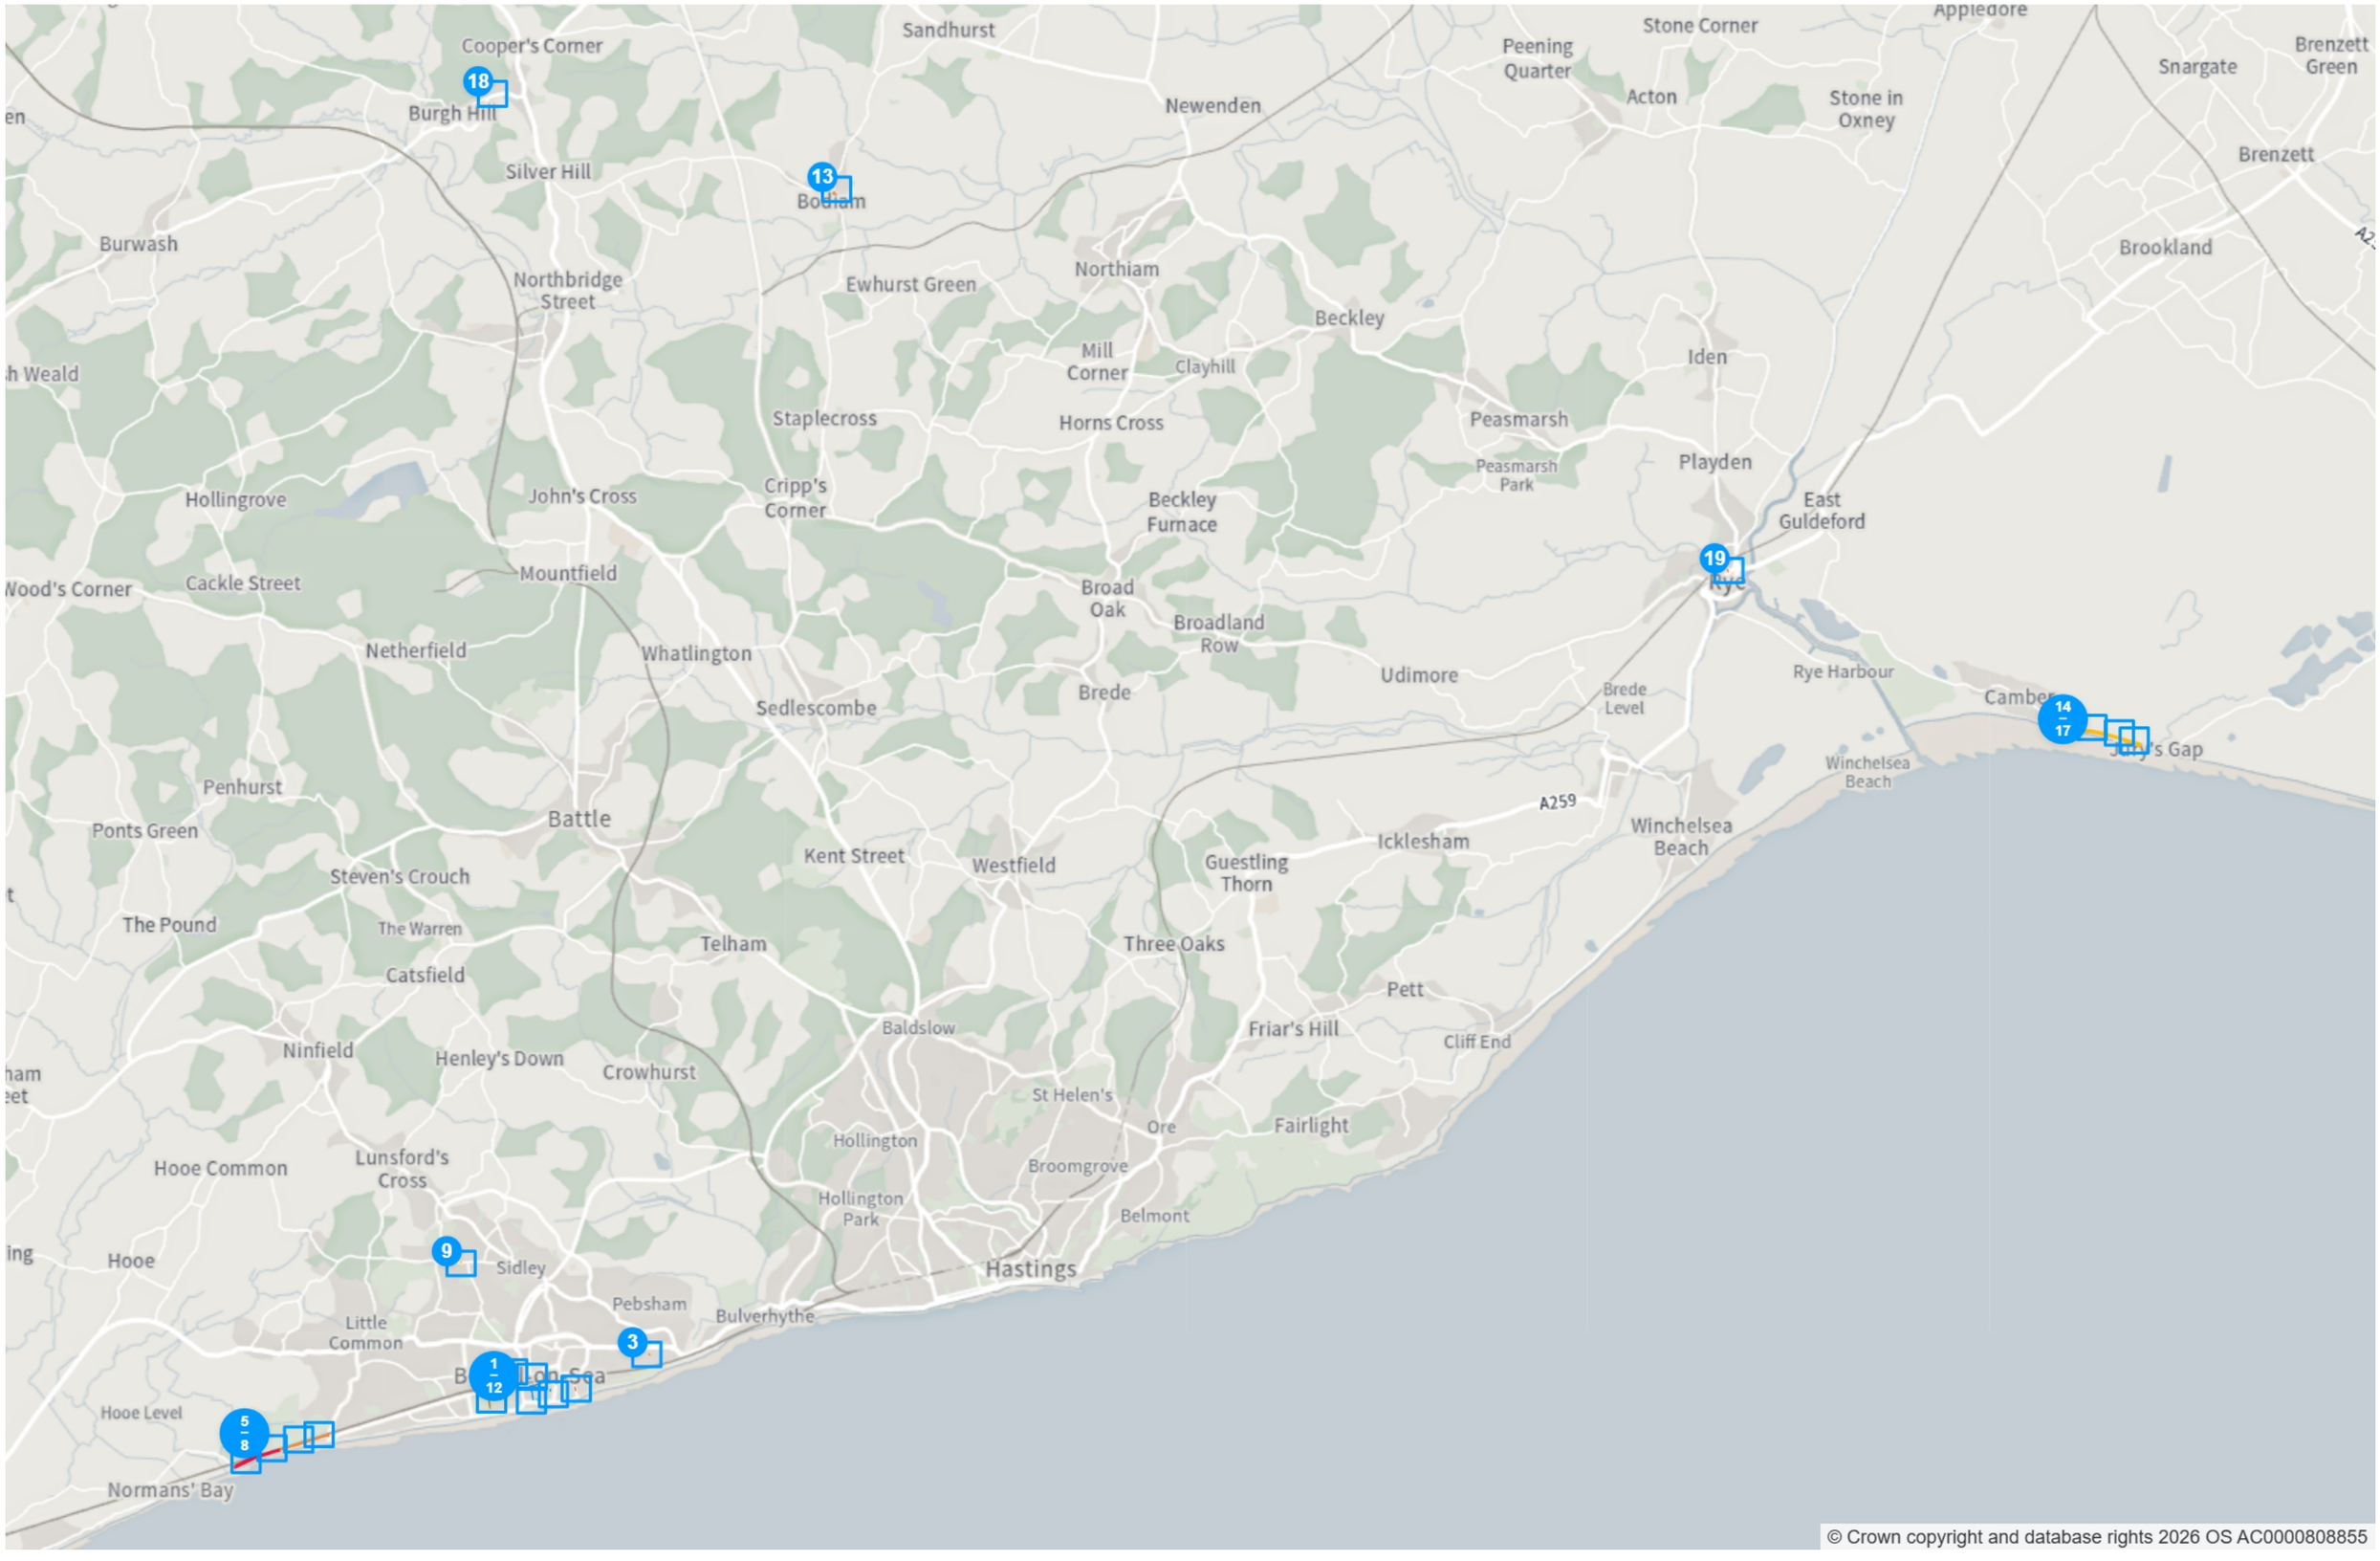

© Crown copyright and database rights 2026 OS AC0000808855

Static Order Guide

Map page indicator

Shows current map number against total and indicates if the legend is split over multiple pages eg. 2a, 2b, 2c

Change type

Indicates whether restrictions have been Added, Modified or Removed

Coloured spots

Restrictions with different attributes are marked with a lettered spot


Restriction icons

Min stay Max stay No return Tariff hours

Up to Fuel surcharge Event day Emissions pricing

Restriction durations

Where no months or days are specified, restrictions apply all year and all week

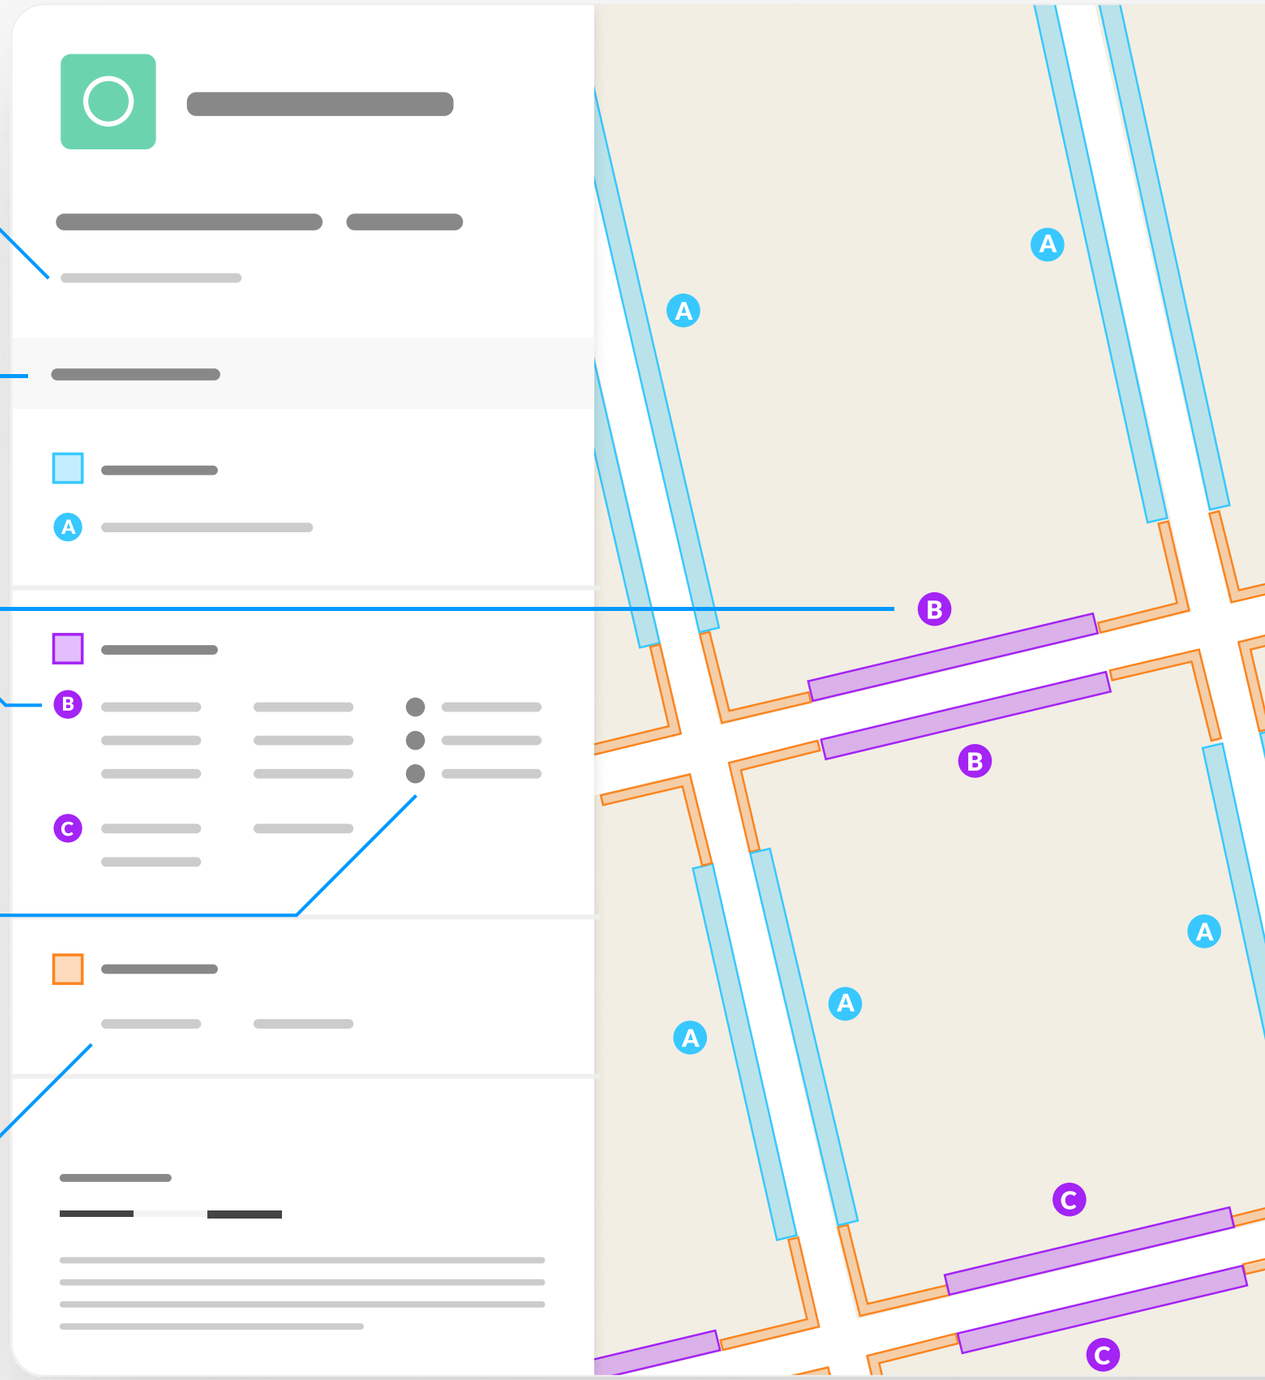

East Sussex County Council

Rother 4 informal

Map 1 of 19

ADDED

Disabled persons' badge holders parking place

A At all times

Permit holders parking place (C)

B 08:00-18:00

MODIFIED

Permit holders parking place (C)

C 08:00-18:00

Shared

D **Free parking place**

08:00-18:00 2h 2h

D **Permit holders parking place (C)**

08:00-18:00

REMOVED

Doctor's parking place

E At all times



Scale: 1:1250 0 20 40 60m

NW 573914.468, 107385.34 **SE** 574367.498, 107015.883

© Crown copyright and database rights 2026 Ordnance Survey.
You are not permitted to copy, sub-license, distribute or sell any of this data to third parties in any form. Licence number AC0000808855

Index >>>

East Sussex County Council

Rother 4 informal

Map 2 of 19


MODIFIED

No waiting at any time

A At all times

Permit holders parking place (C)

B 08:00-18:00

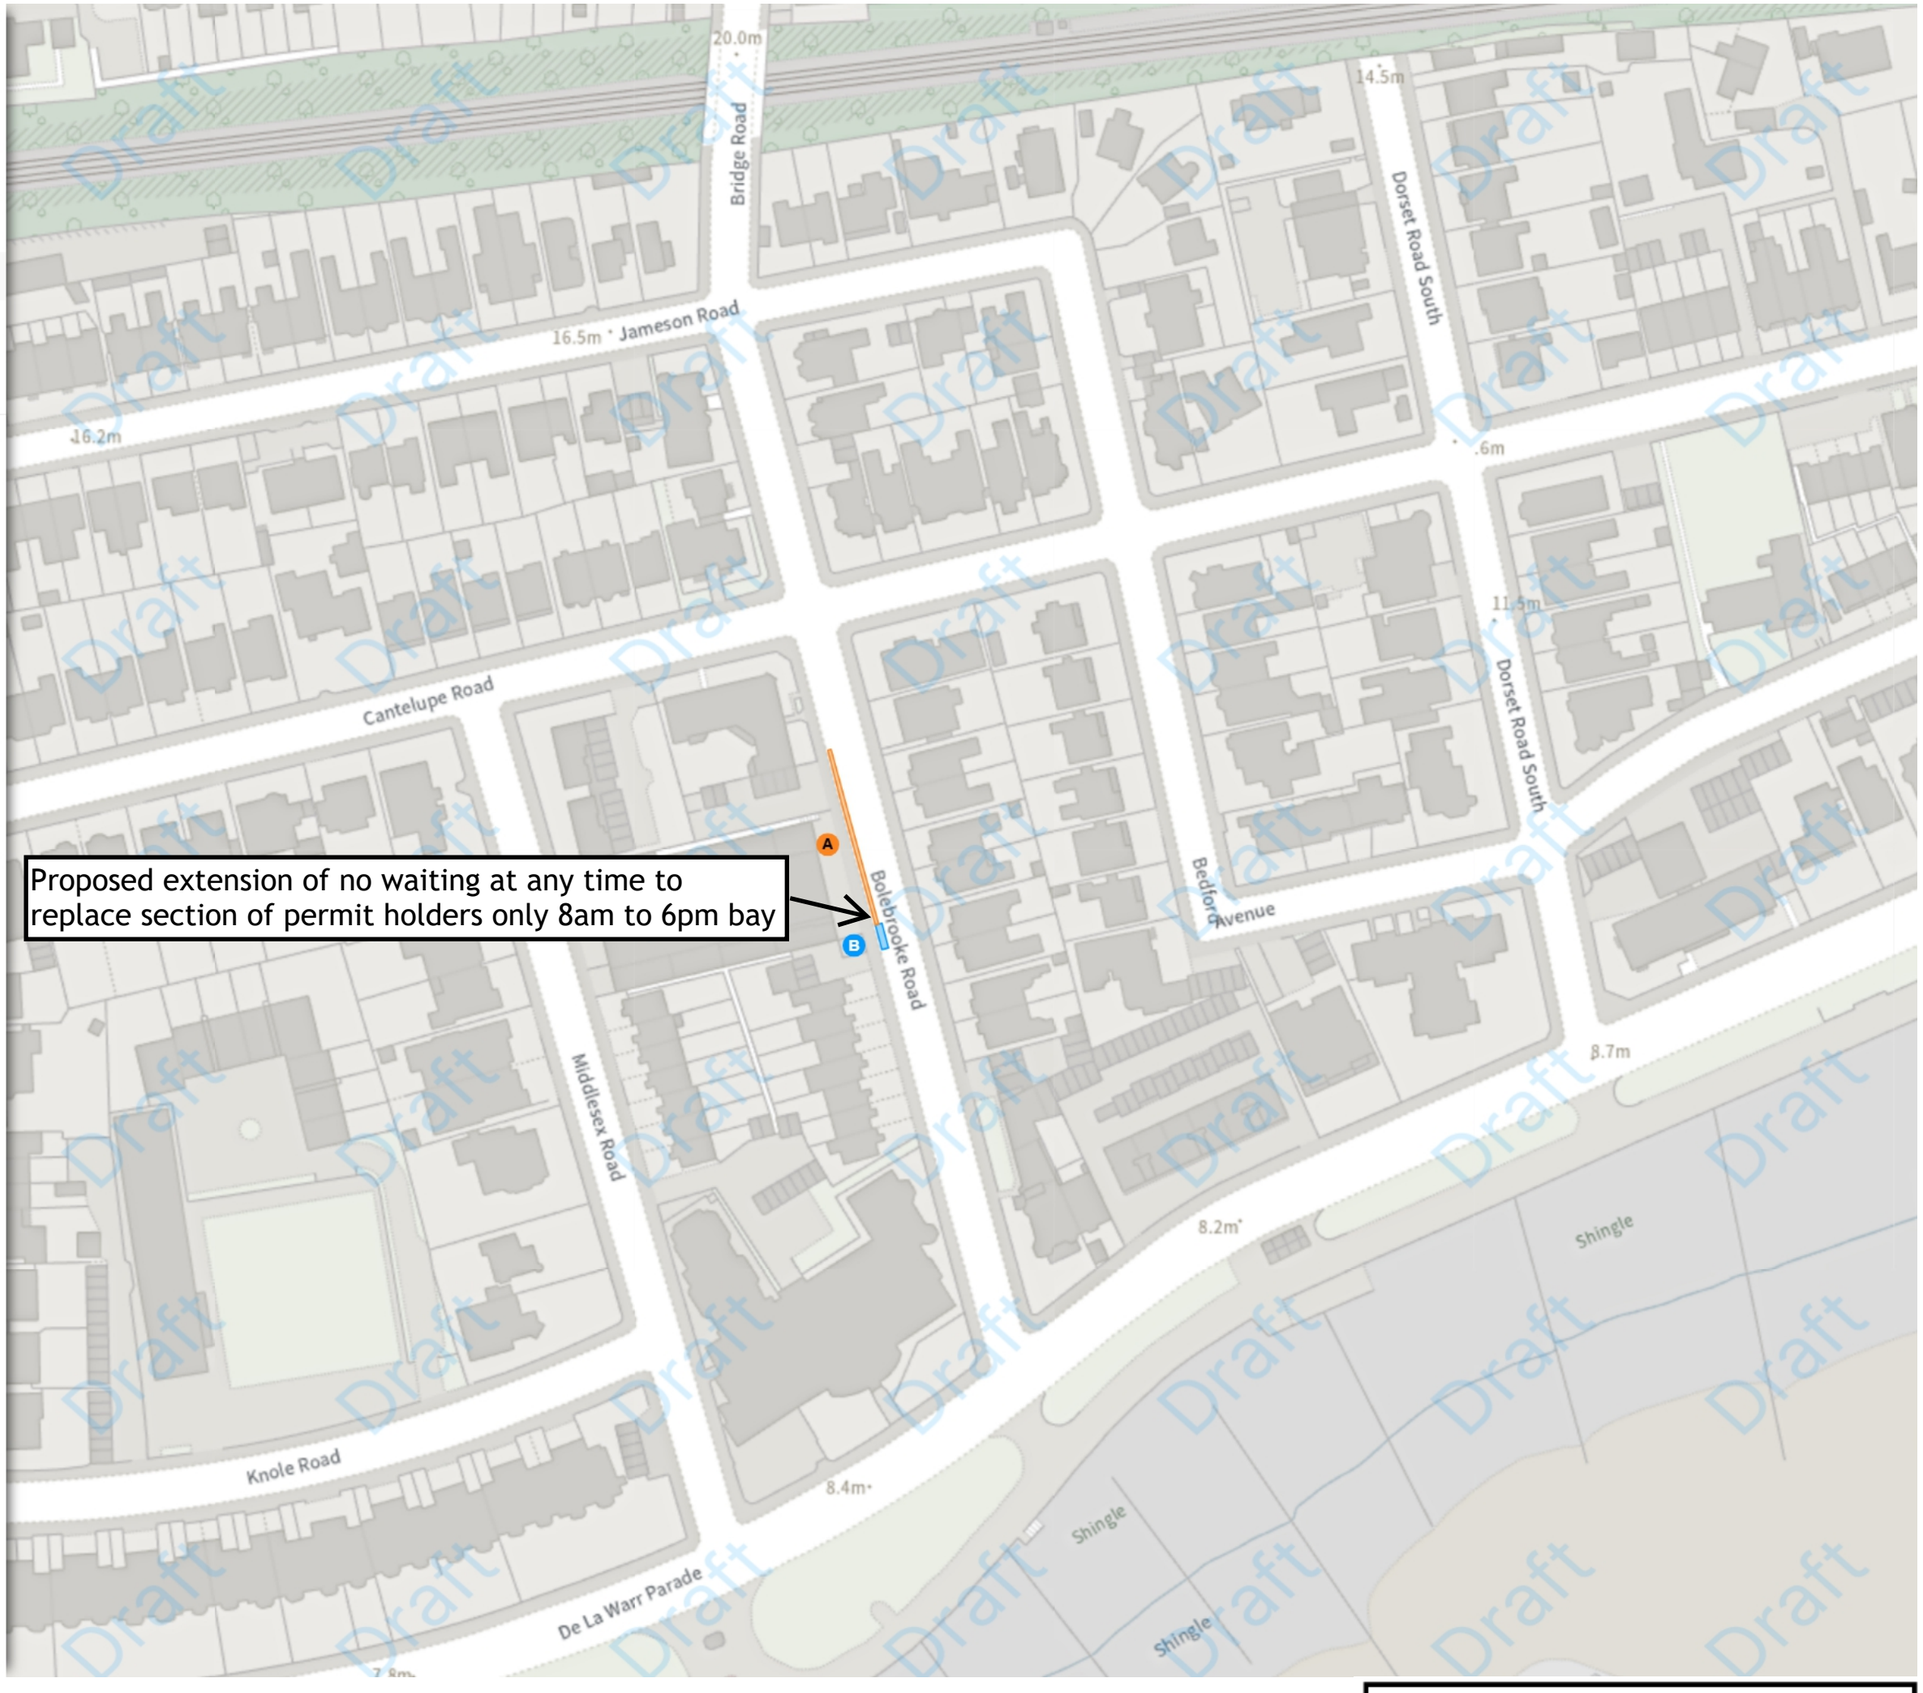

Scale: 1:1250 0 20 40 60m

NW 574604.504, 107592.455 **SE** 575057.568, 107223.072

© Crown copyright and database rights 2026 Ordnance Survey.
You are not permitted to copy, sub-license, distribute or sell any of this data to third parties in any form. Licence number AC0000808855

Index >>>

East Sussex County Council


Rother 4 informal

Map 3 of 19

ADDED

No waiting at any time

A At all times

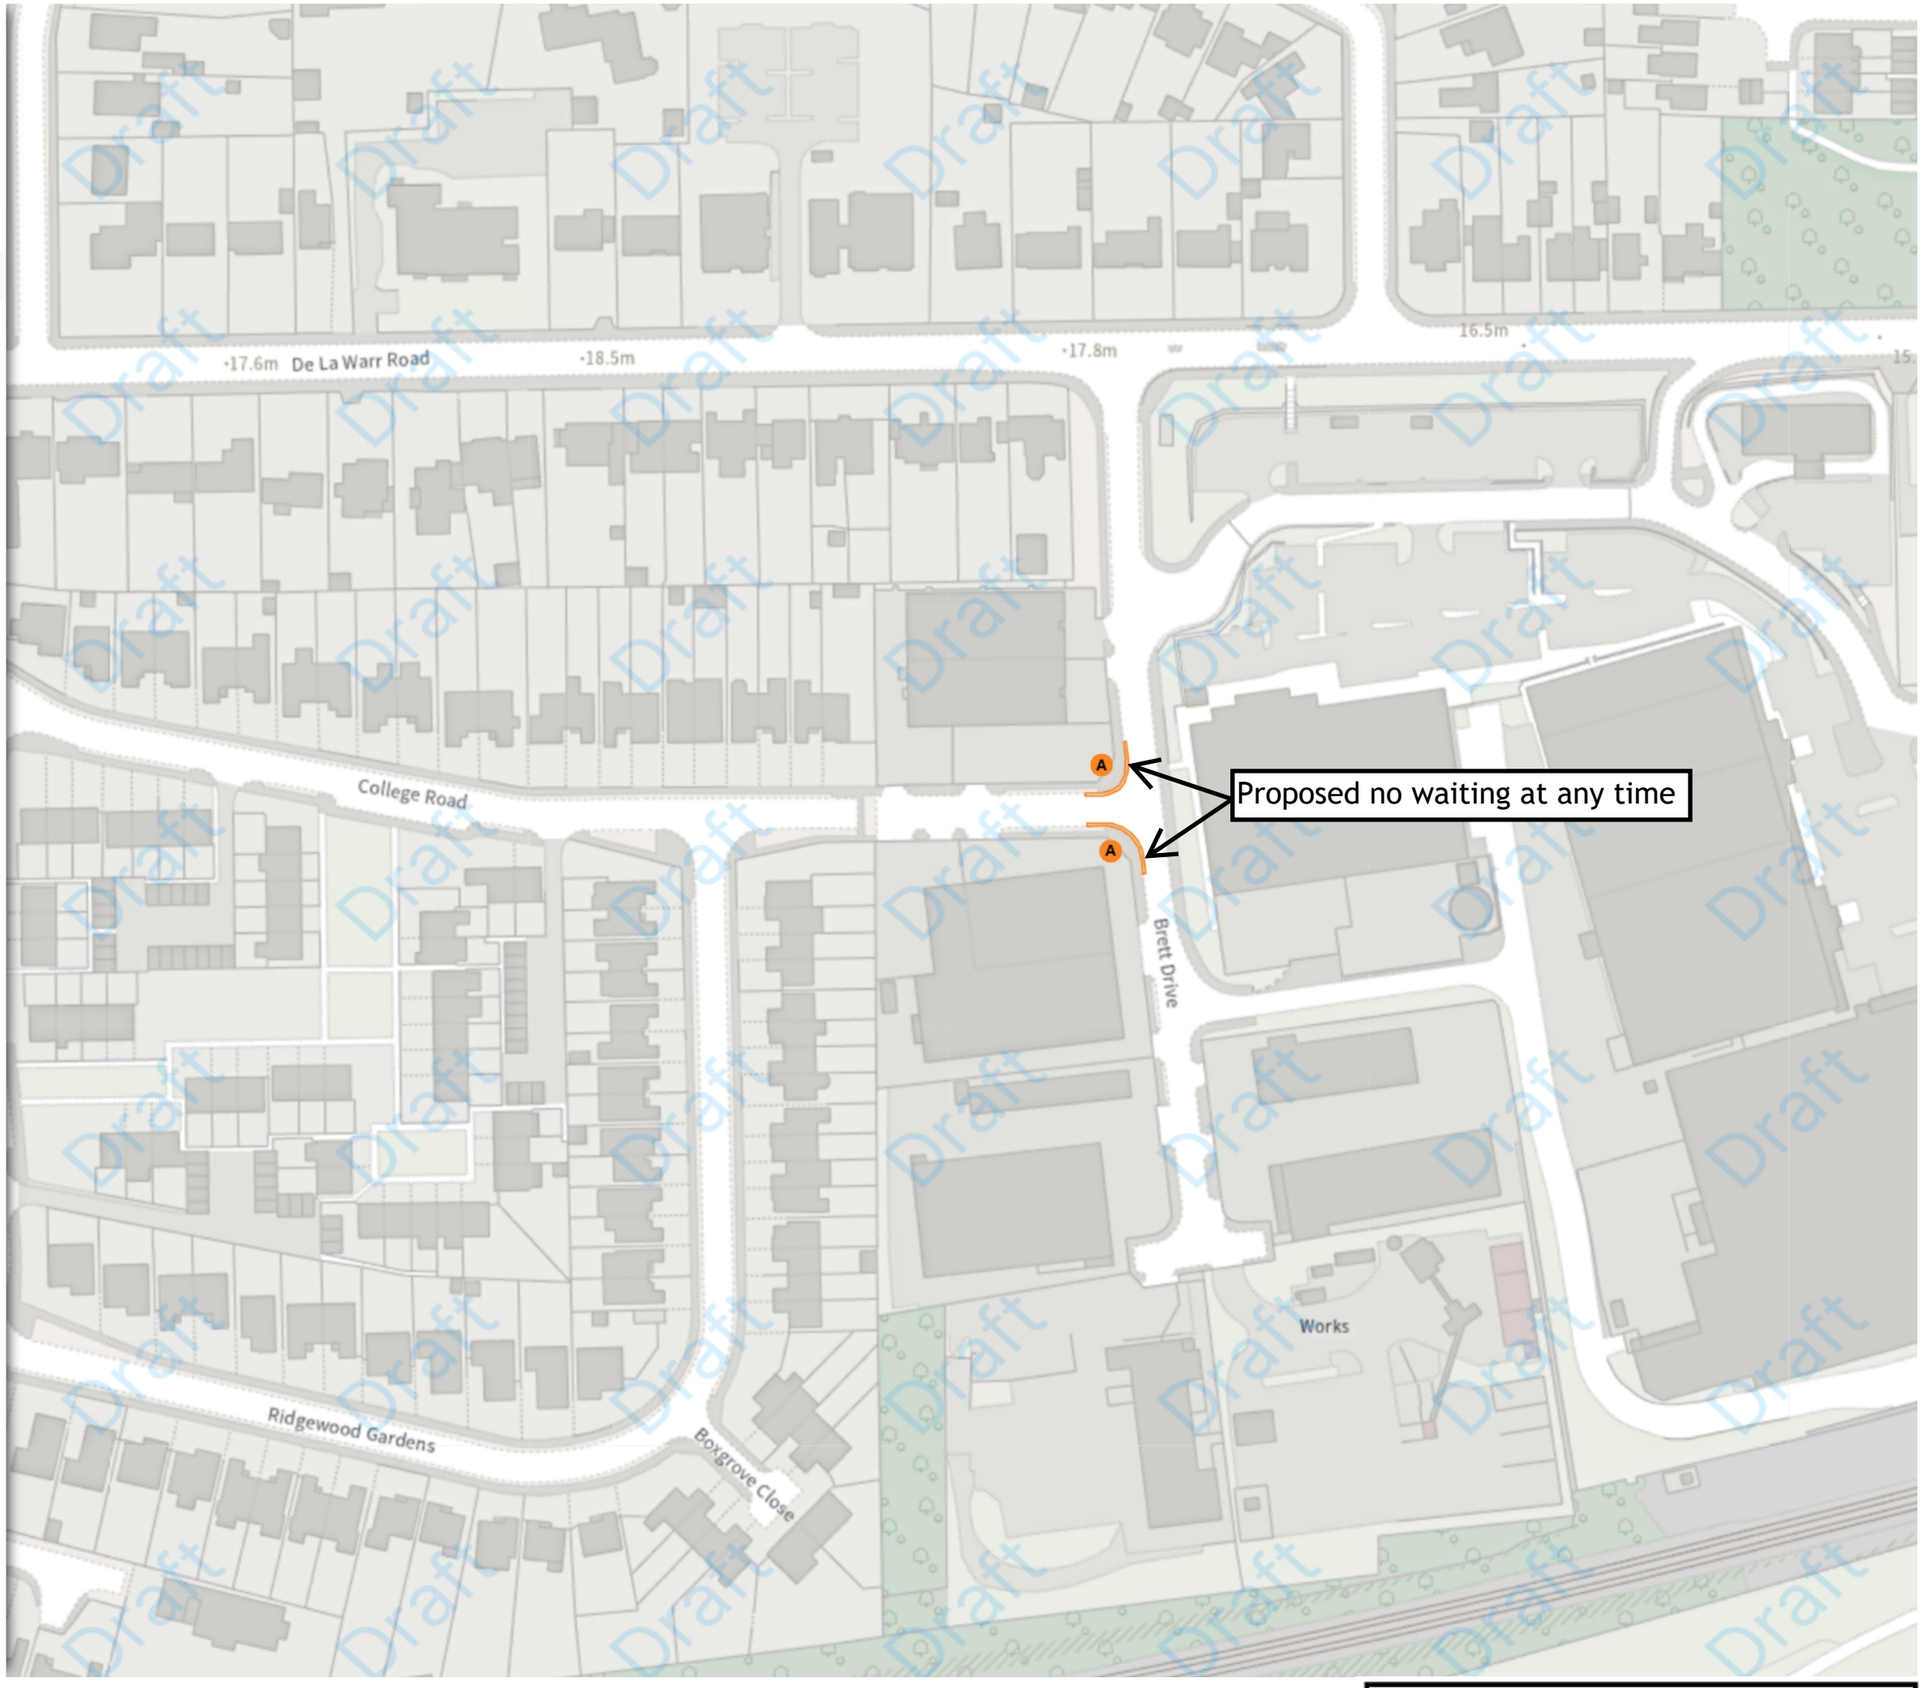

Scale: 1:1250 0 20 40 60m

NW 575674.458, 108151.613 **SE** 576127.557, 107782.361

© Crown copyright and database rights 2026 Ordnance Survey.
You are not permitted to copy, sub-license, distribute or sell any of this data to third parties in any form. Licence number AC0000808855

Index >>>

East Sussex County Council

Rother 4 informal

Map 4 of 19

MODIFIED


Shared

Paid-for parking place (W)

08:00-18:00

Permit holders parking place (W)

08:00-18:00

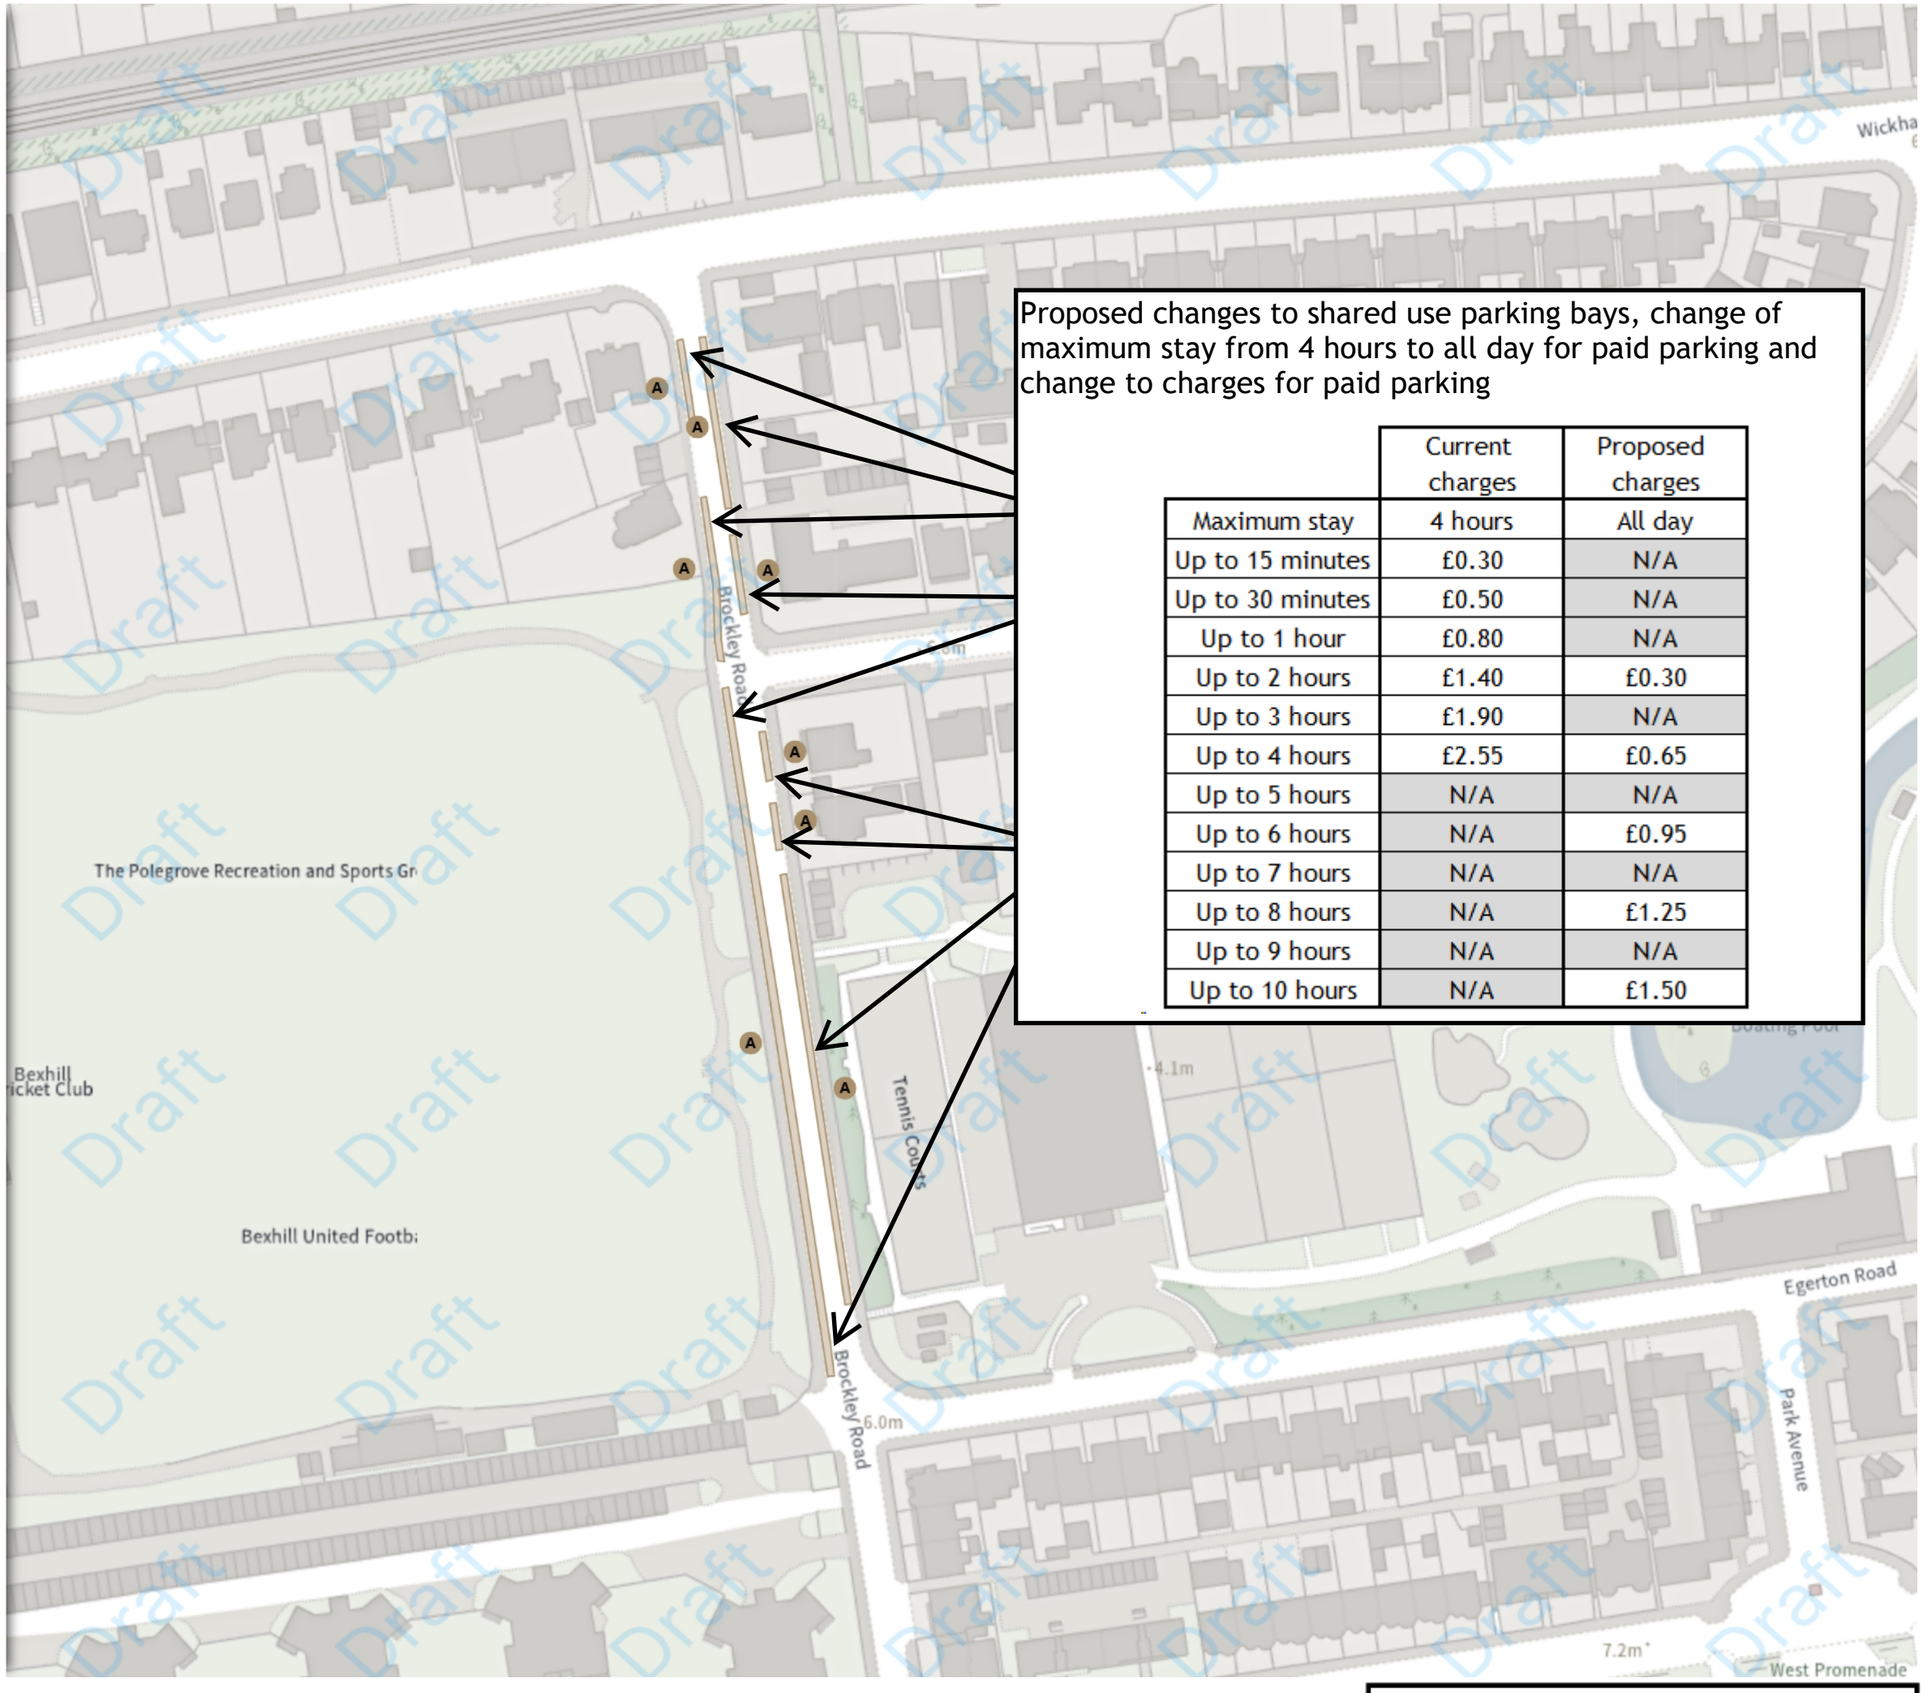

	Current charges	Proposed charges
Maximum stay	4 hours	All day
Up to 15 minutes	£0.30	N/A
Up to 30 minutes	£0.50	N/A
Up to 1 hour	£0.80	N/A
Up to 2 hours	£1.40	£0.30
Up to 3 hours	£1.90	N/A
Up to 4 hours	£2.55	£0.65
Up to 5 hours	N/A	N/A
Up to 6 hours	N/A	£0.95
Up to 7 hours	N/A	N/A
Up to 8 hours	N/A	£1.25
Up to 9 hours	N/A	N/A
Up to 10 hours	N/A	£1.50

Scale: 1:1250 0 20 40 60m

NW 573306.95, 107372.61 **SE** 573759.934, 107003.102

© Crown copyright and database rights 2026 Ordnance Survey.
You are not permitted to copy, sub-license, distribute or sell any of this data to third parties in any form. Licence number AC0000808855

Index >>>

East Sussex County Council

Rother 4 informal

Map 5 of 19

ADDED


No waiting at any time

A At all times

Restricted Parking Zone (Herbrand Walk)

B **No waiting at any time**

At all times

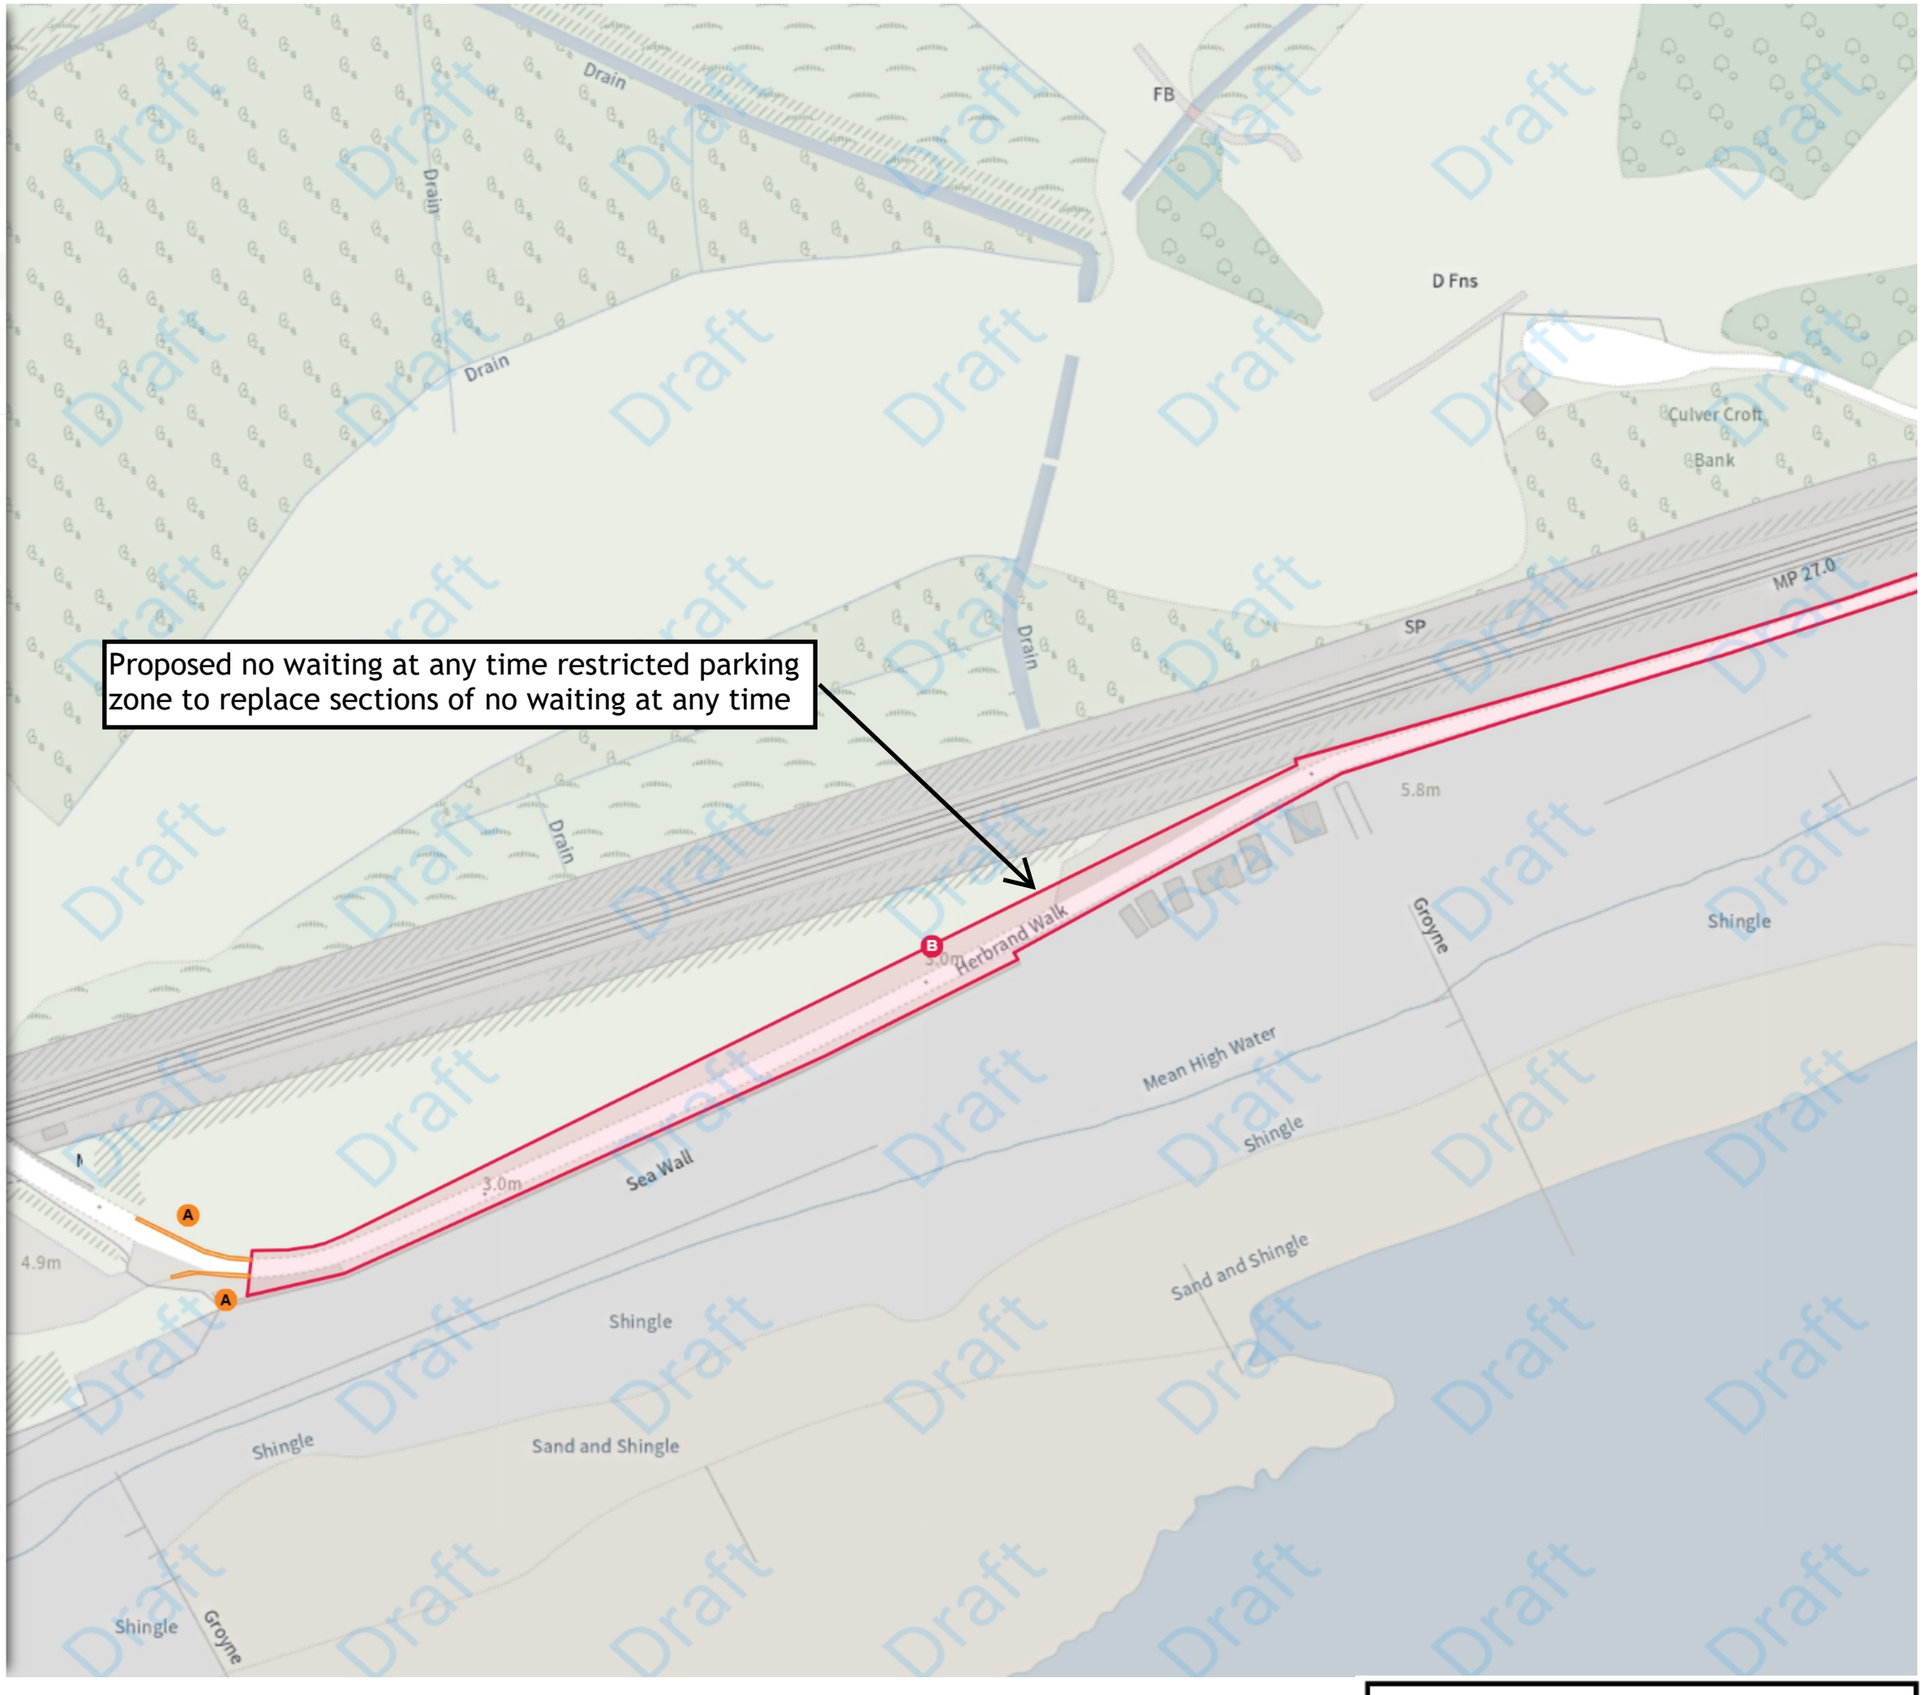

Scale: 1:1250 0 20 40 60m

NW 569546.837, 106325.829 **SE** 569999.623, 105955.93

© Crown copyright and database rights 2026 Ordnance Survey.
You are not permitted to copy, sub-license, distribute or sell any of this data to third parties in any form. Licence number AC0000808855

Index >>>

East Sussex County Council

Rother 4 informal


Map 6 of 19

ADDED

- Restricted Parking Zone (Herbrand Walk)
- A No waiting at any time
  - At all times

MODIFIED

- No waiting at any time
- B At all times

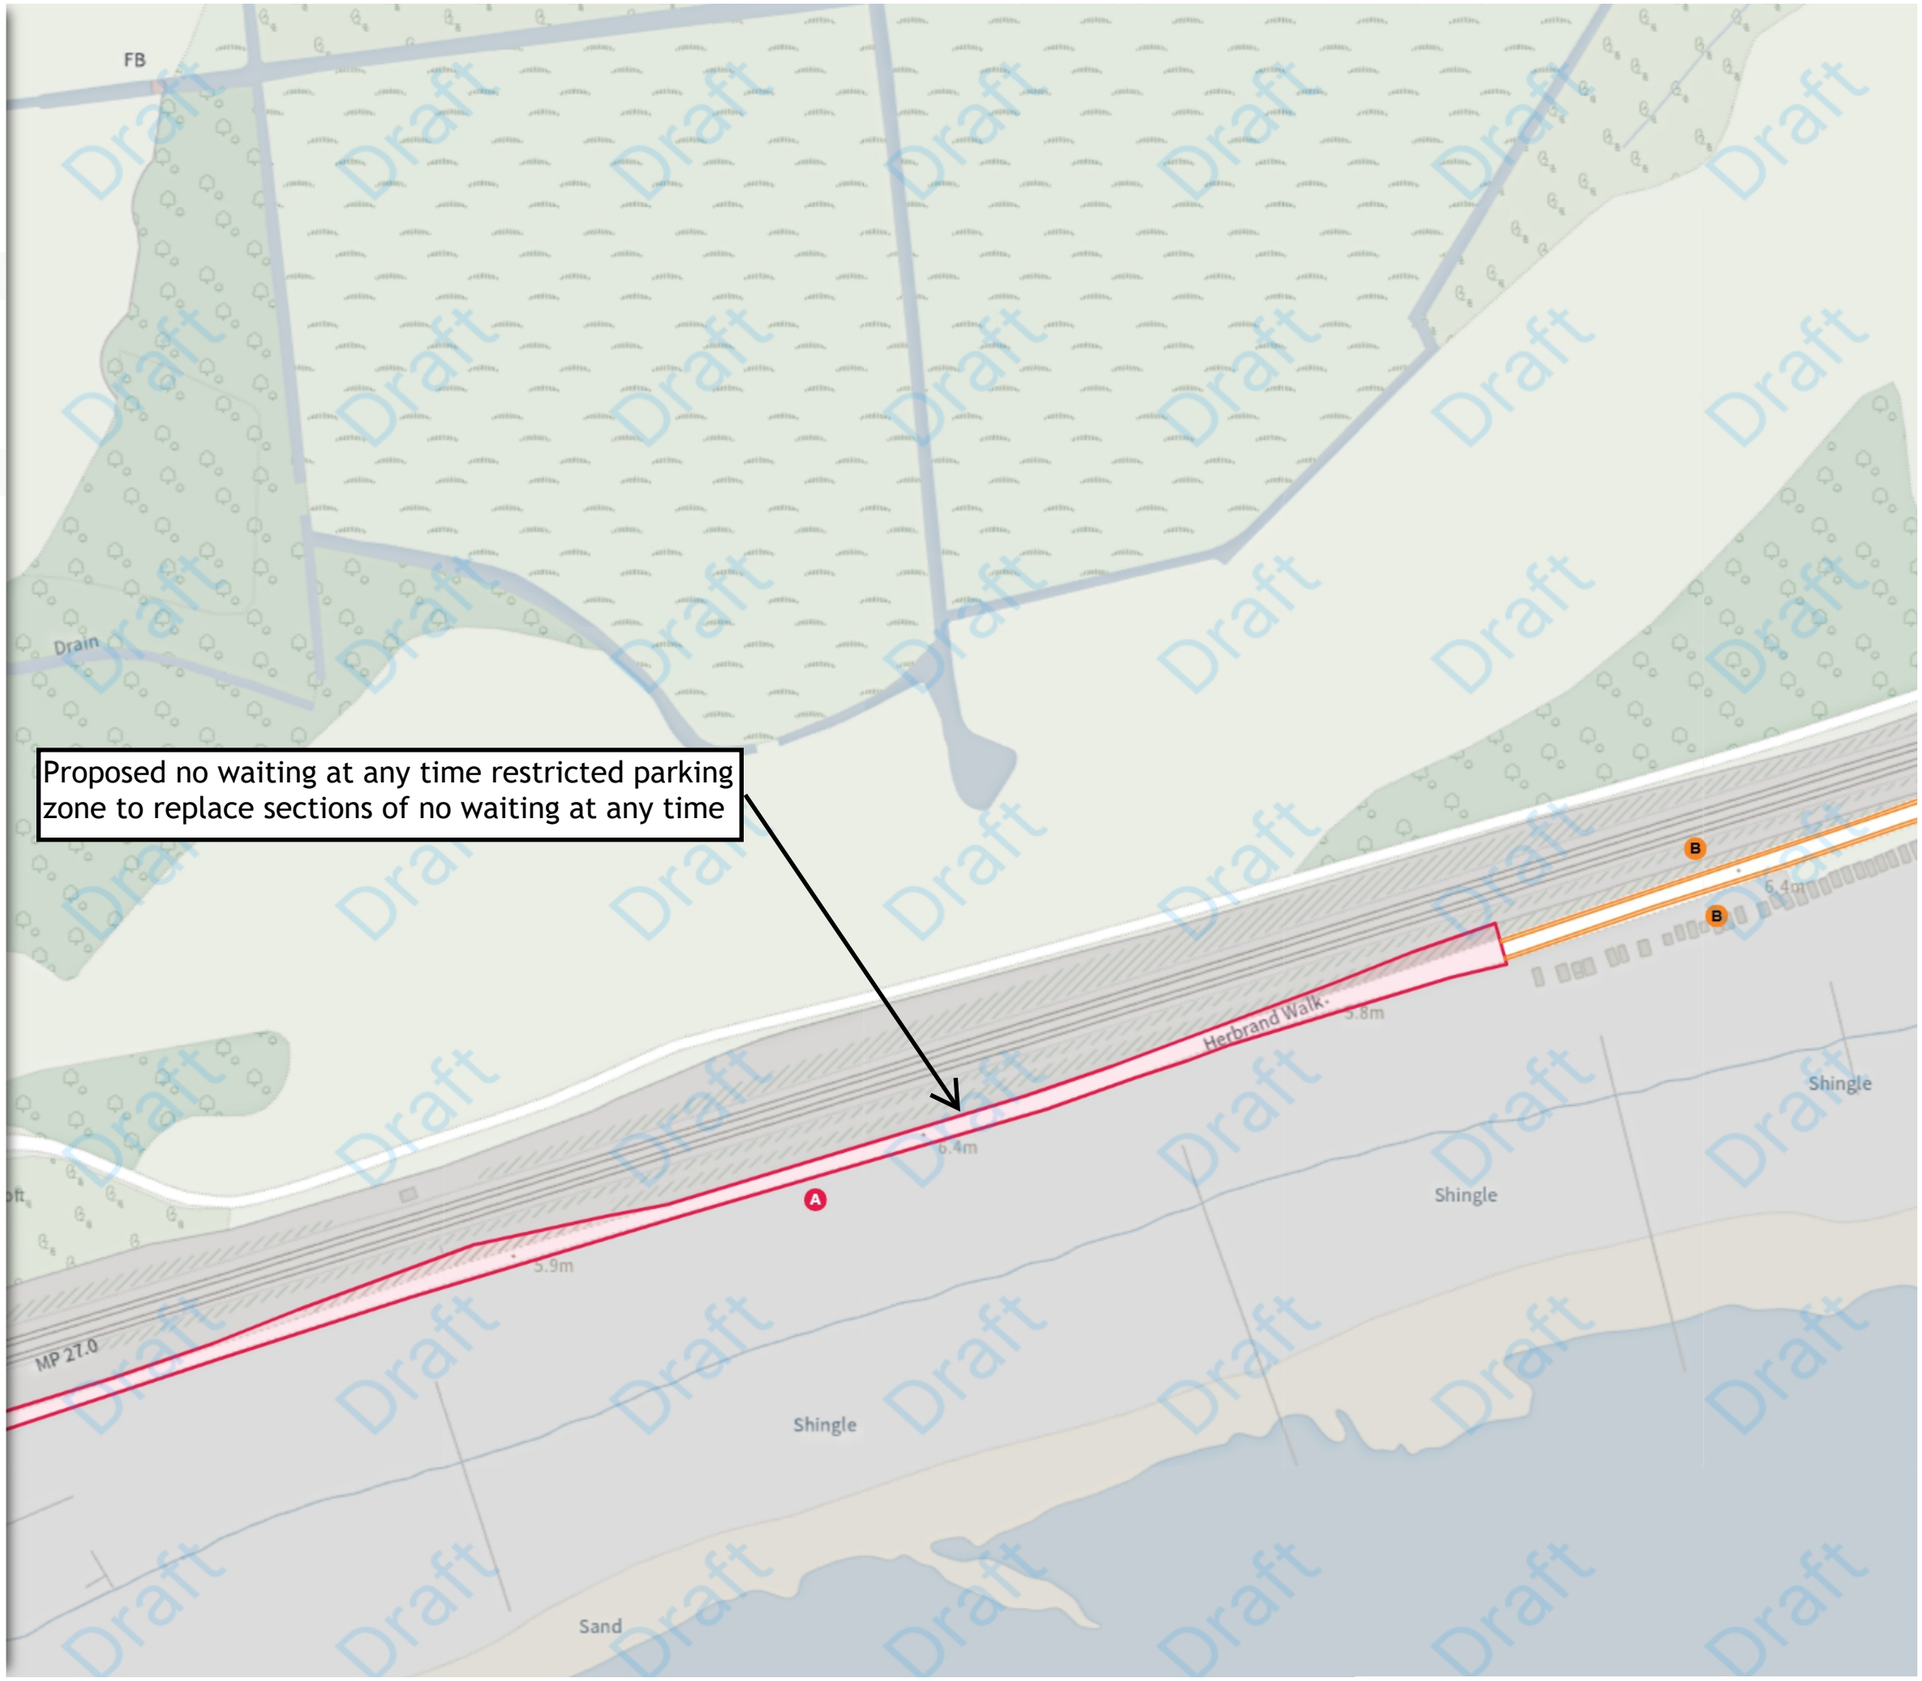

Scale: 1:1250 0 20 40 60m

NW 569941.18, 106518.192 **SE** 570393.98, 106148.34

© Crown copyright and database rights 2026 Ordnance Survey.
You are not permitted to copy, sub-license, distribute or sell any of this data to third parties in any form. Licence number AC0000808855

Index >>>

East Sussex County Council


Rother 4 informal

Map 7 of 19

MODIFIED

No waiting at any time

A At all times

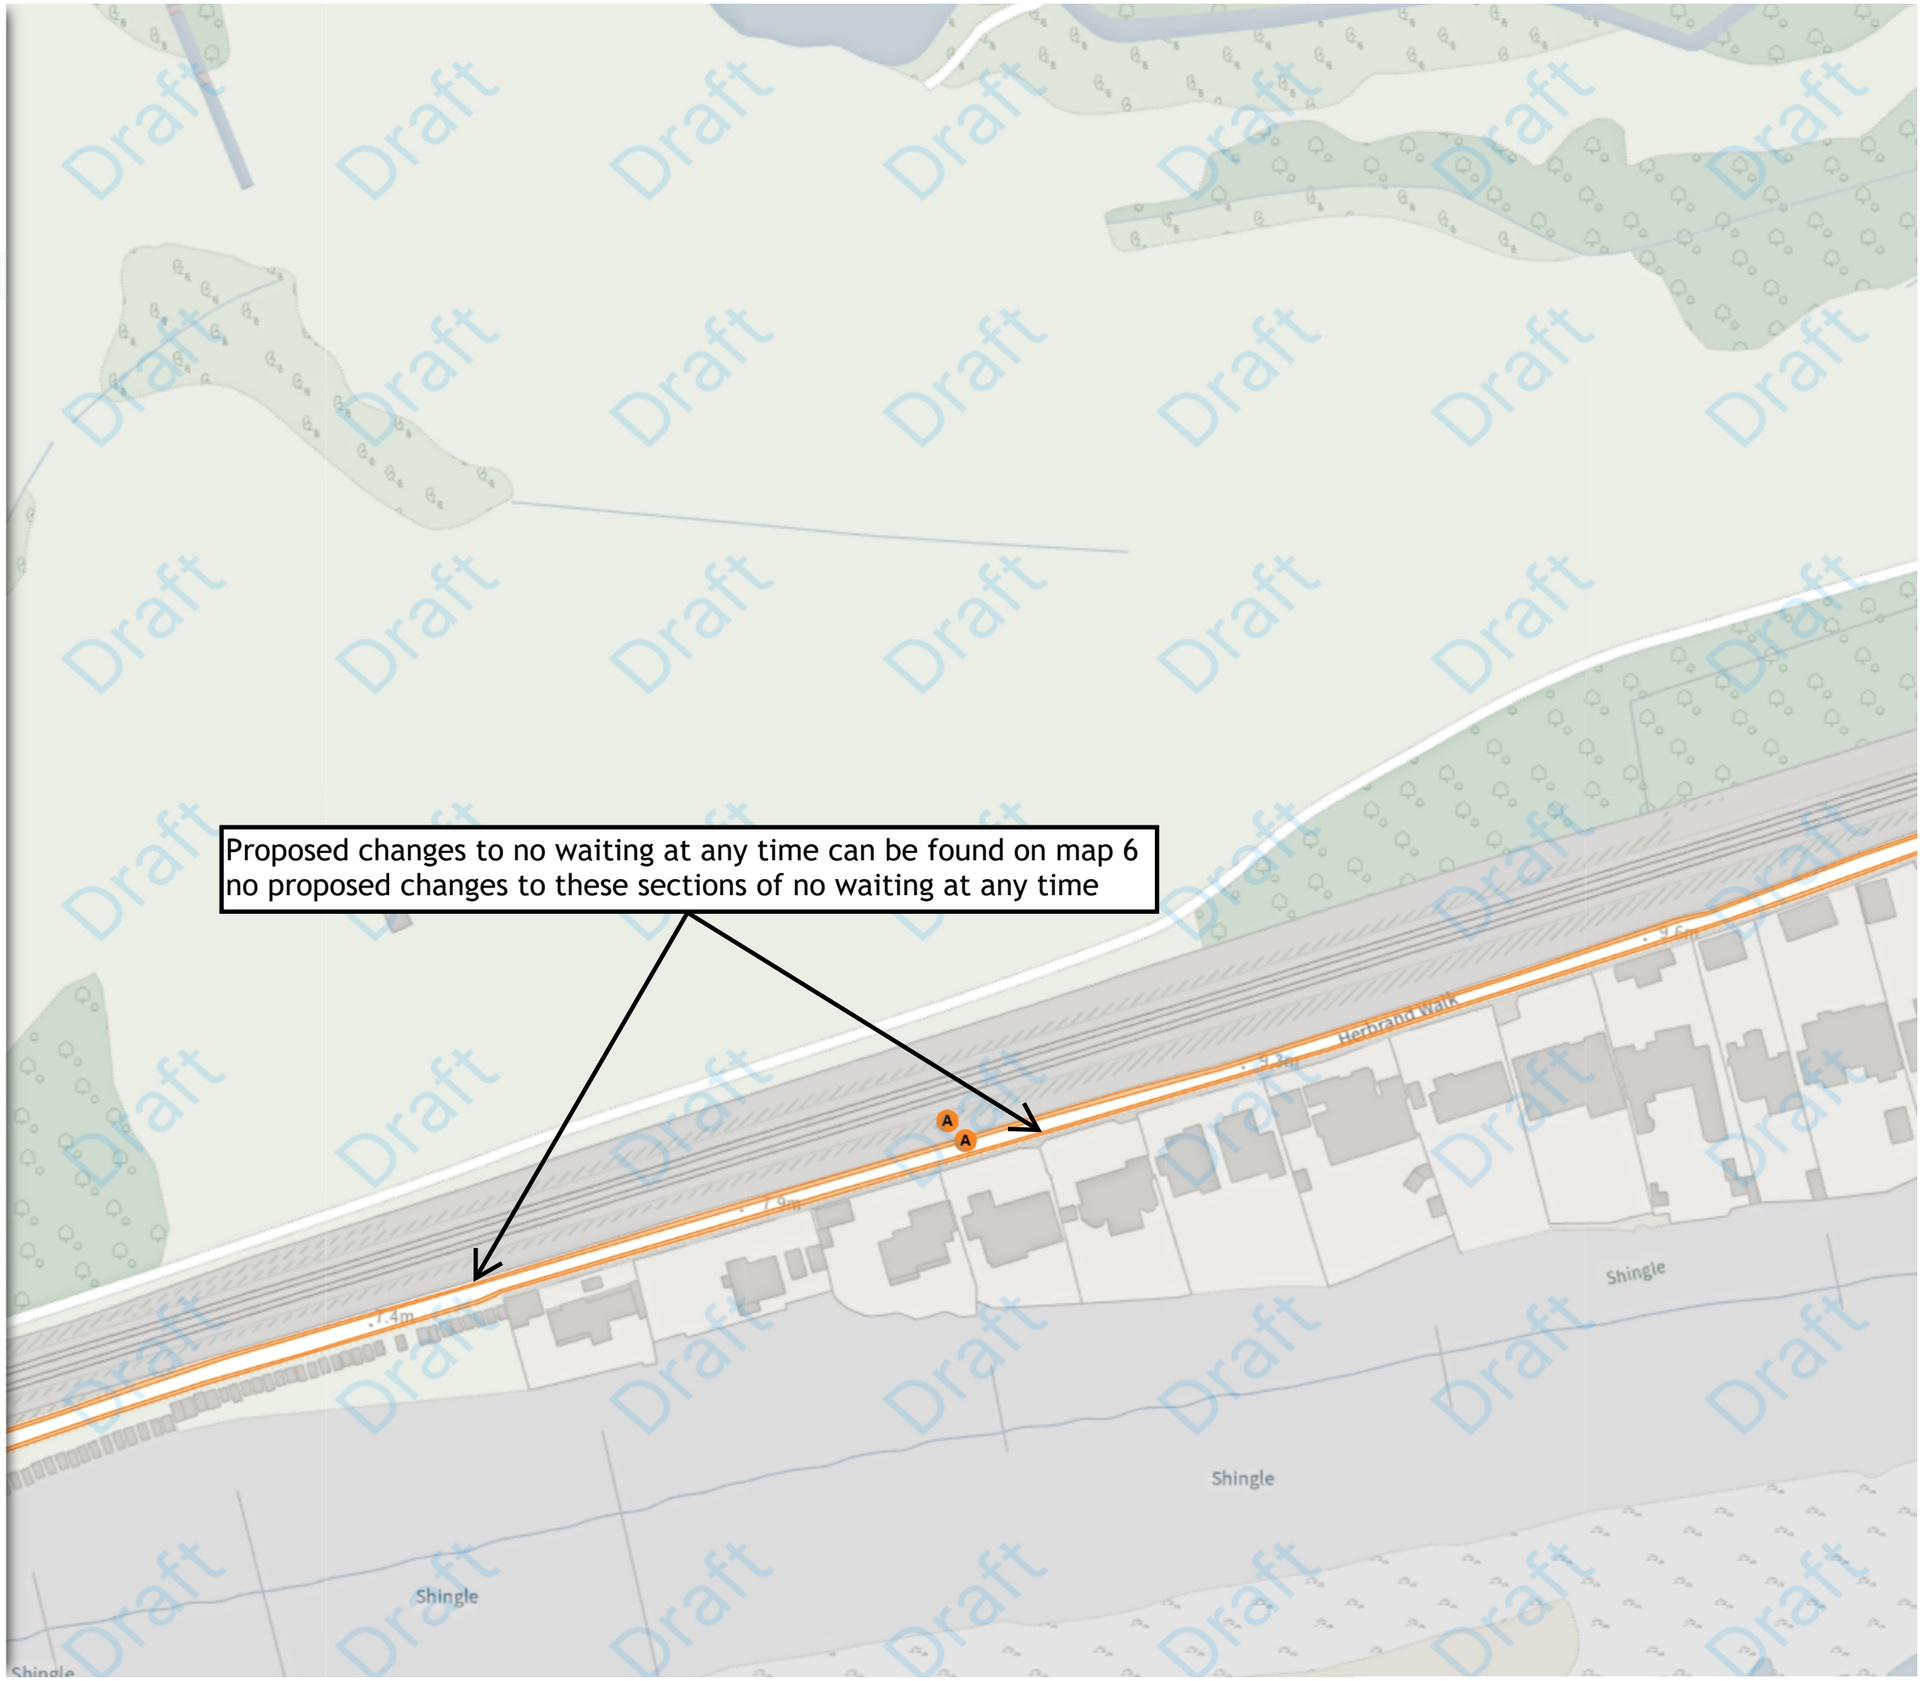

Scale: 1:1250 0 20 40 60m

NW 570350.711, 106667.335 **SE** 570803.53, 106297.528

© Crown copyright and database rights 2026 Ordnance Survey.
You are not permitted to copy, sub-license, distribute or sell any of this data to third parties in any form. Licence number AC0000808855

Index >>>


East Sussex County Council

Rother 4 informal

Map 8 of 19

MODIFIED

- No waiting at any time
- A At all times

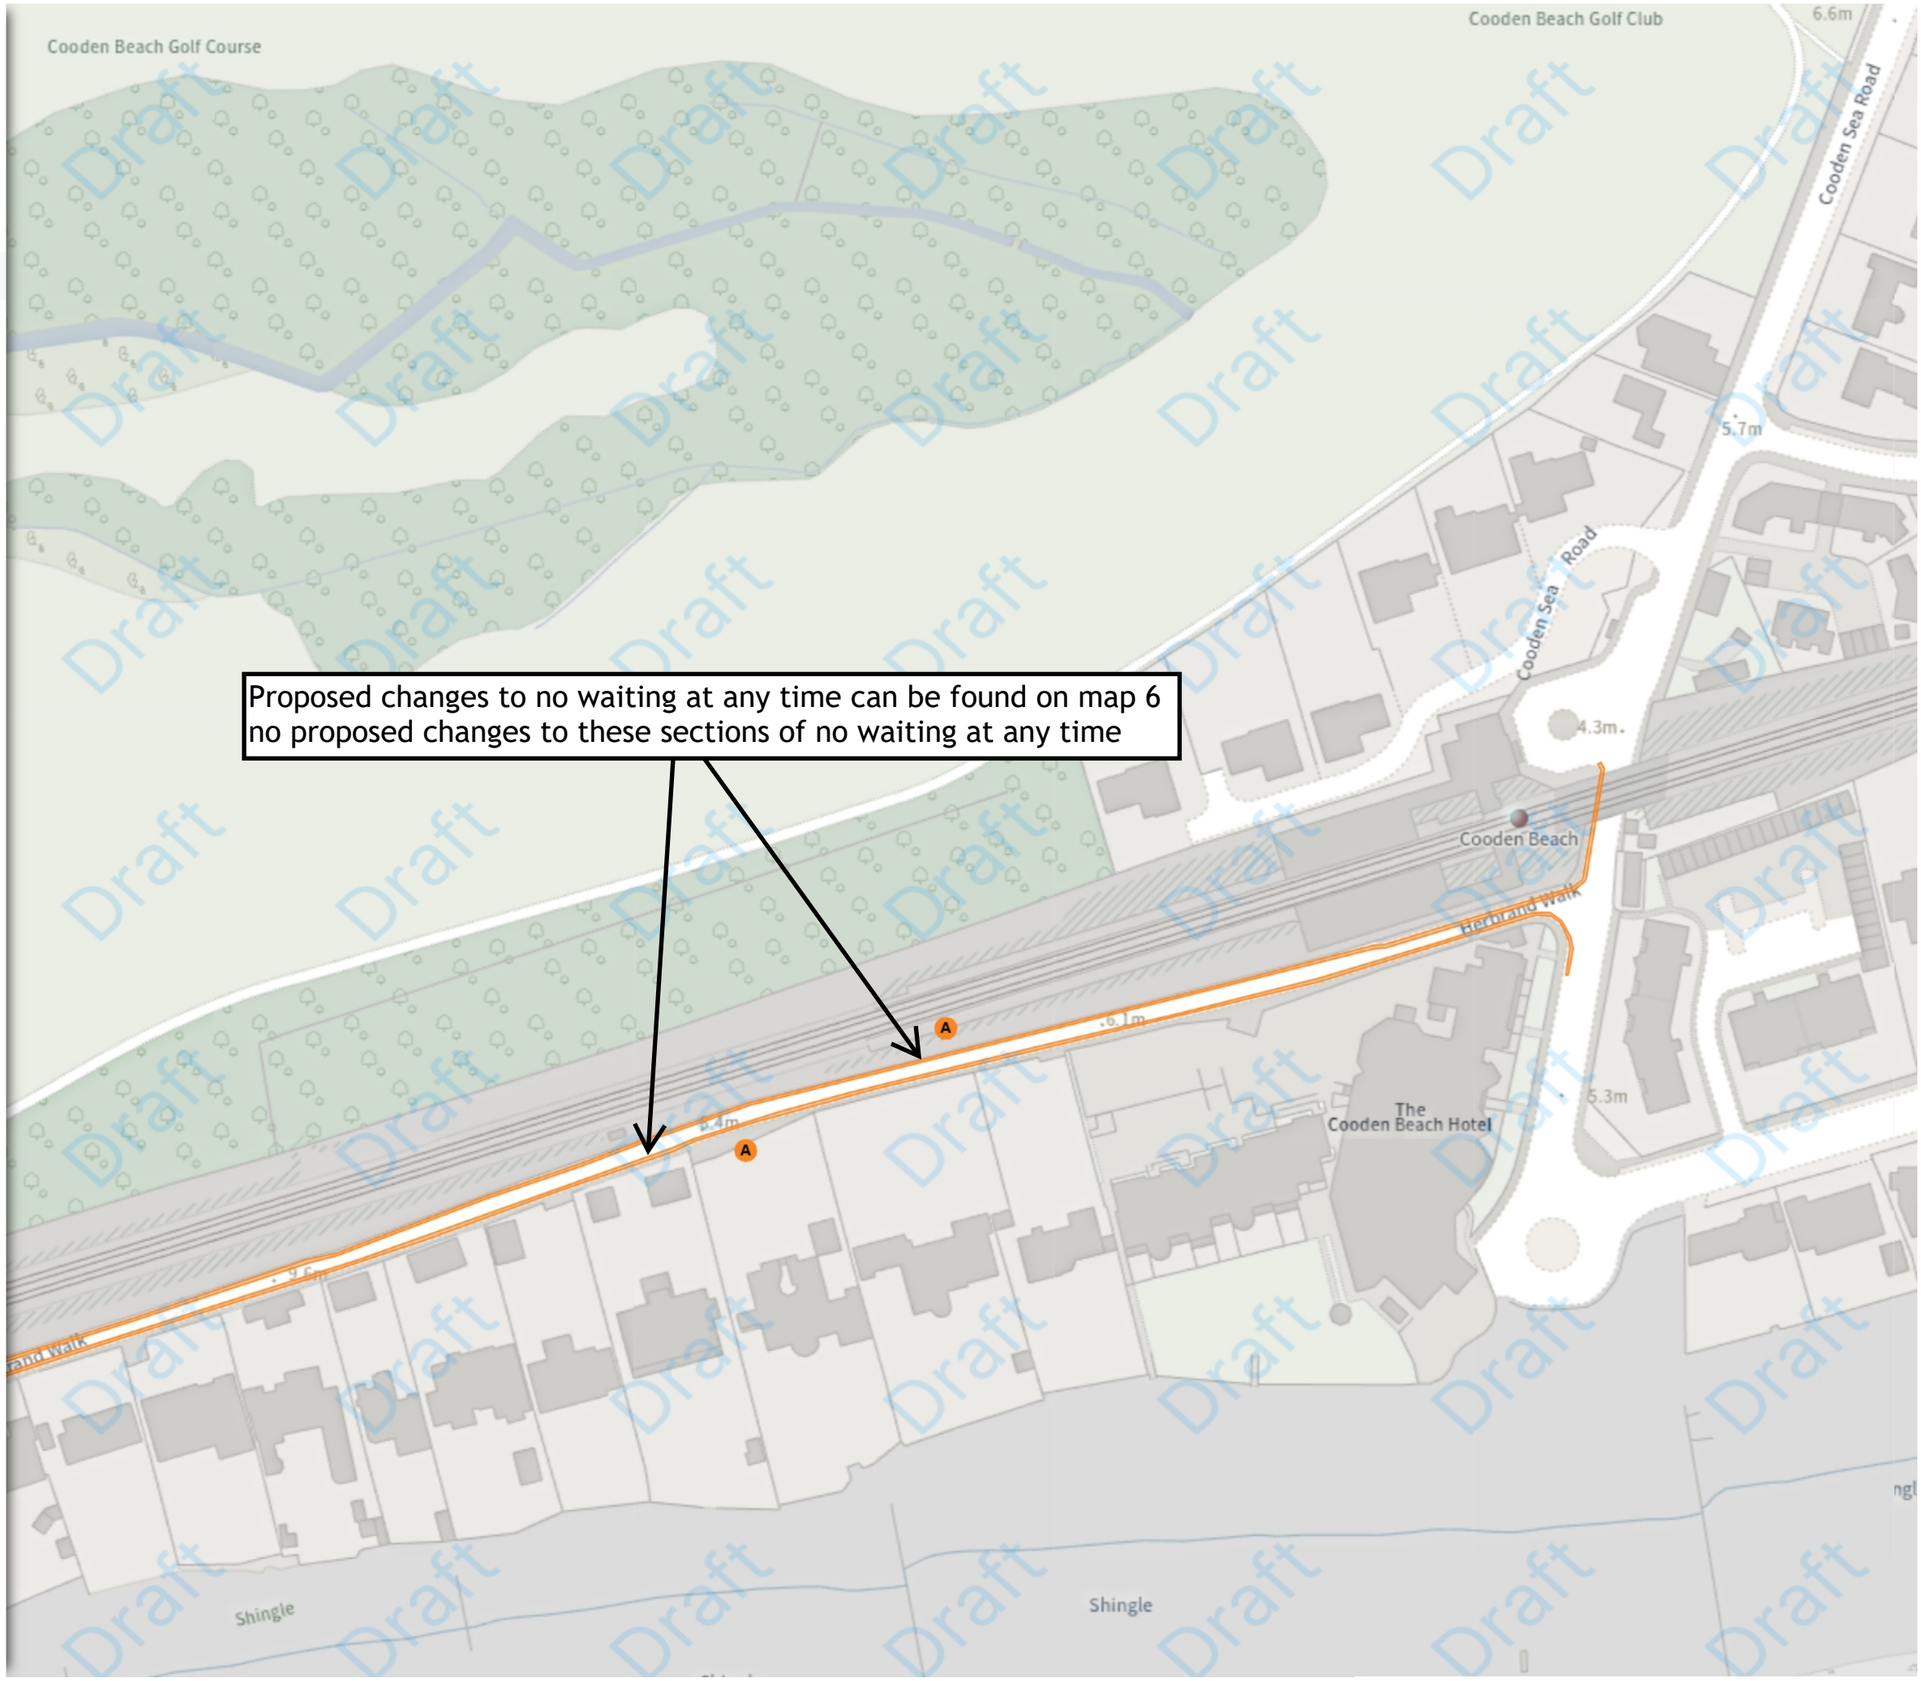

Scale: 1:1250 0 20 40 60m

NW 570663.899, 106756.031 **SE** 571116.734, 106386.257

© Crown copyright and database rights 2026 Ordnance Survey.
You are not permitted to copy, sub-license, distribute or sell any of this data to third parties in any form. Licence number AC0000808855

Index >>>

East Sussex County Council

Rother 4 informal

Map 9 of 19

ADDED


Prohibition of stopping on school entrance markings

A At all times

MODIFIED

No waiting at any time

B At all times

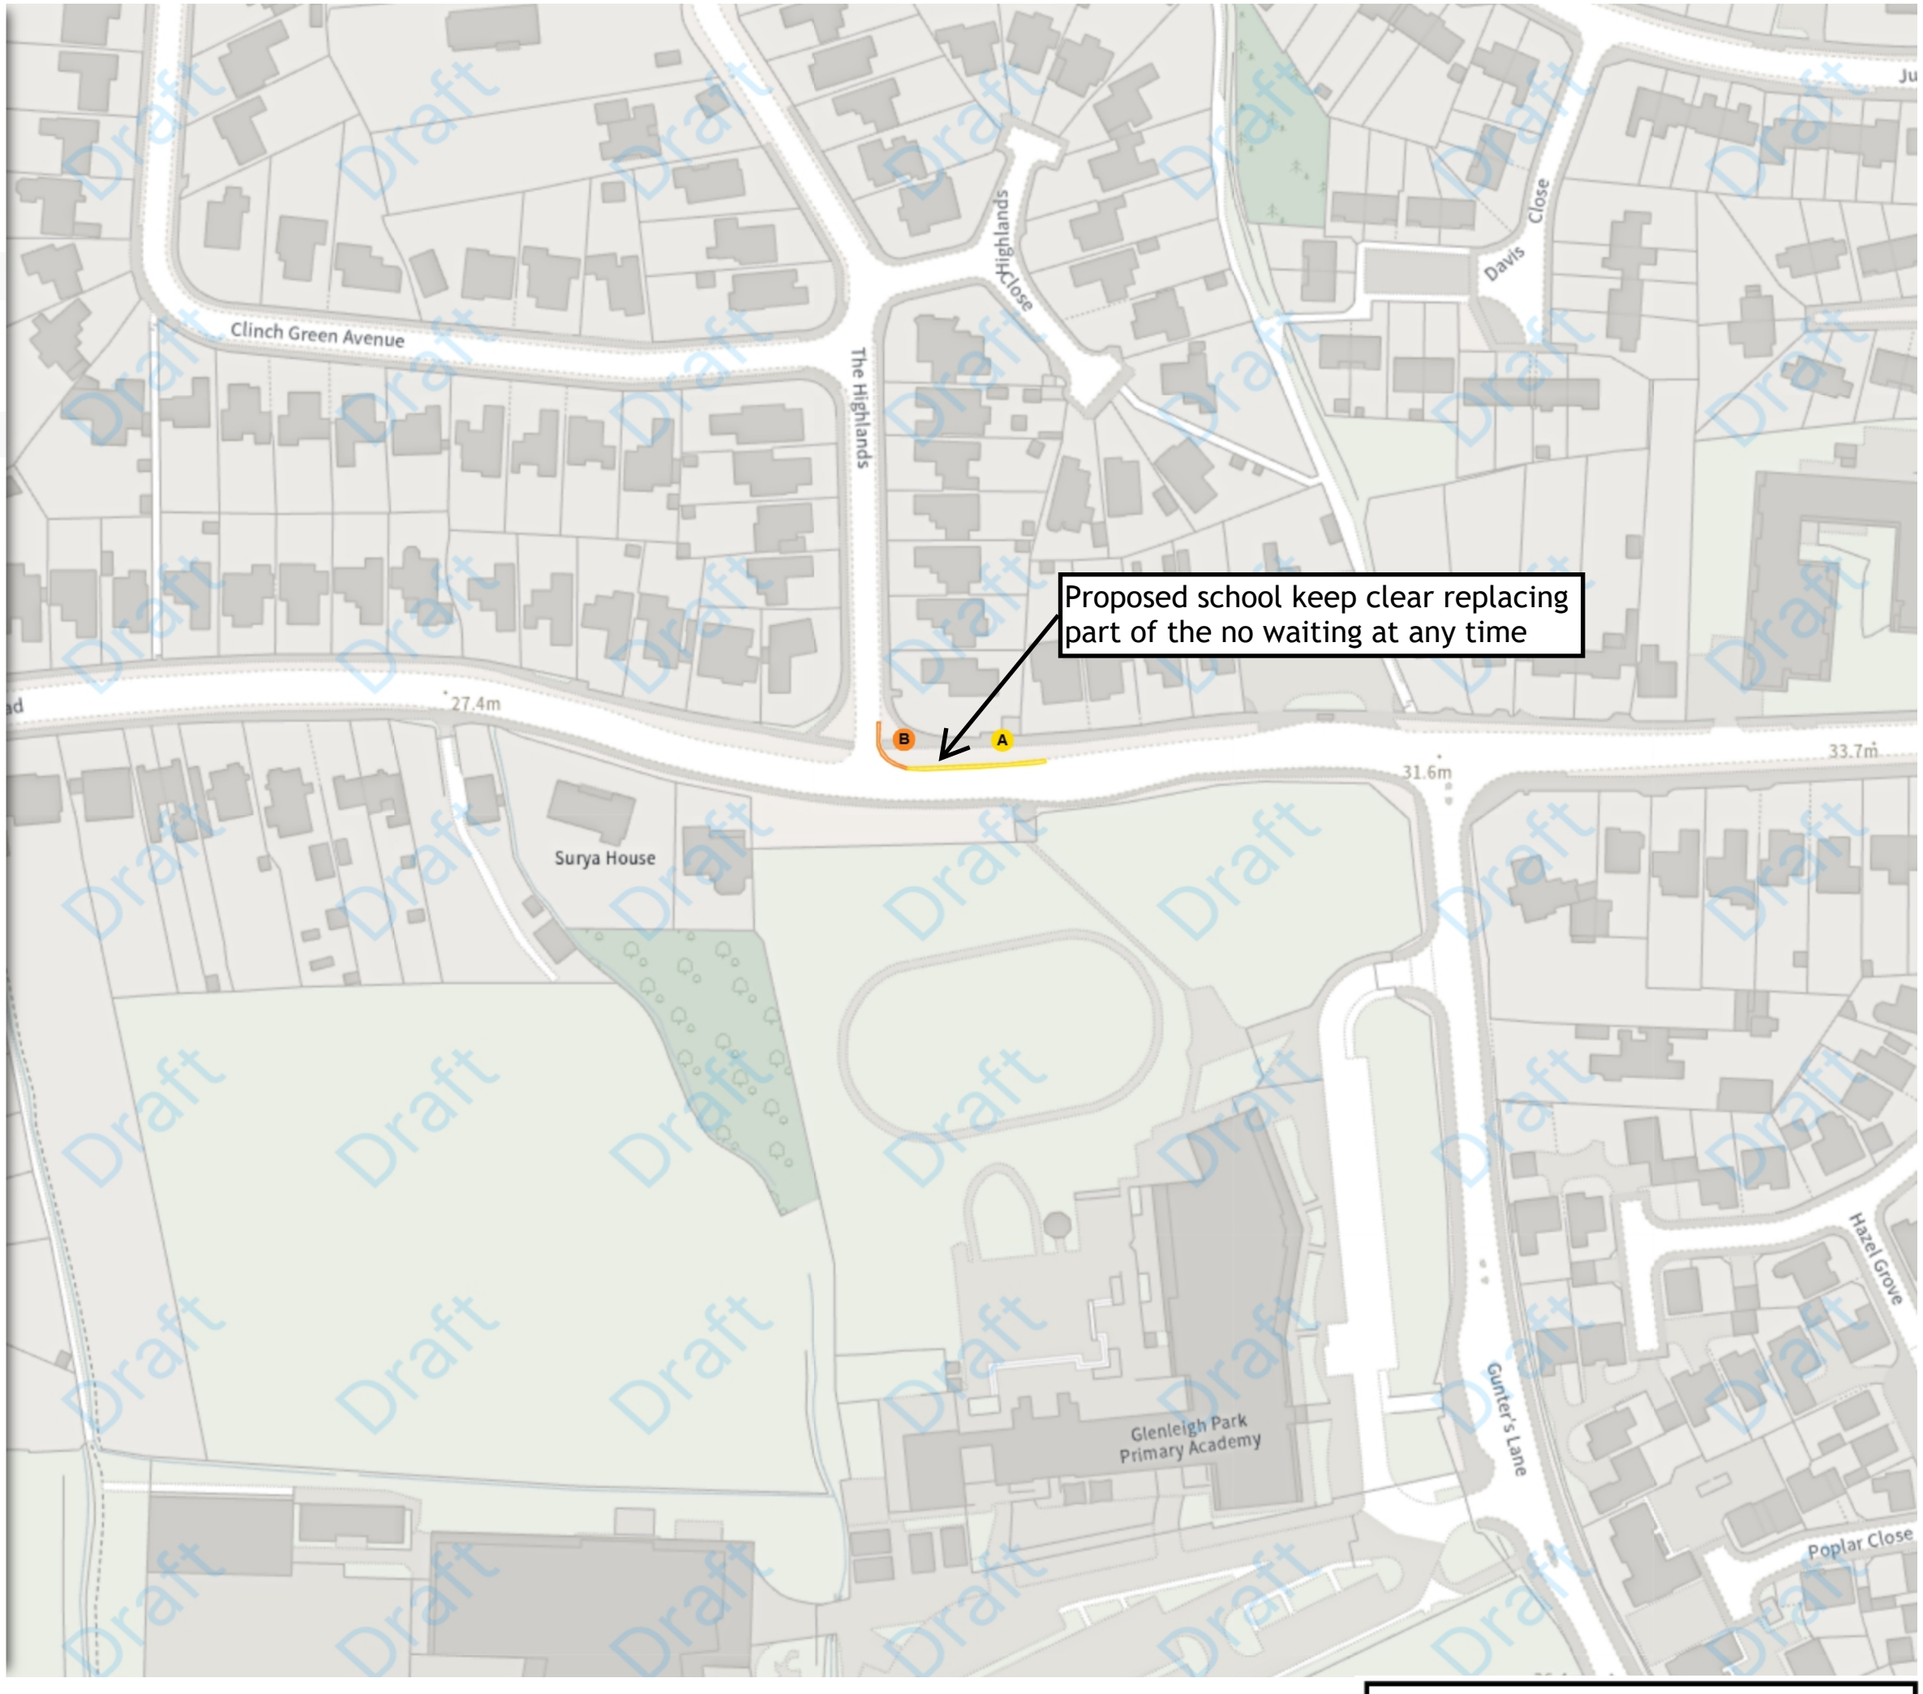

Scale: 1:1250 0 20 40 60m

NW 572759.197, 109453.05 **SE** 573211.967, 109083.653

© Crown copyright and database rights 2026 Ordnance Survey.
You are not permitted to copy, sub-license, distribute or sell any of this data to third parties in any form. Licence number AC0000808855

Index >>>

East Sussex County Council

Rother 4 informal

Map 10 of 19

ADDED

Disabled persons' badge holders parking place

A 08:00-18:00 3h 2h


MODIFIED

Disabled persons' badge holders parking place

B 08:00-18:00 3h 2h

Free parking place

C 08:00-18:00 2h 2h

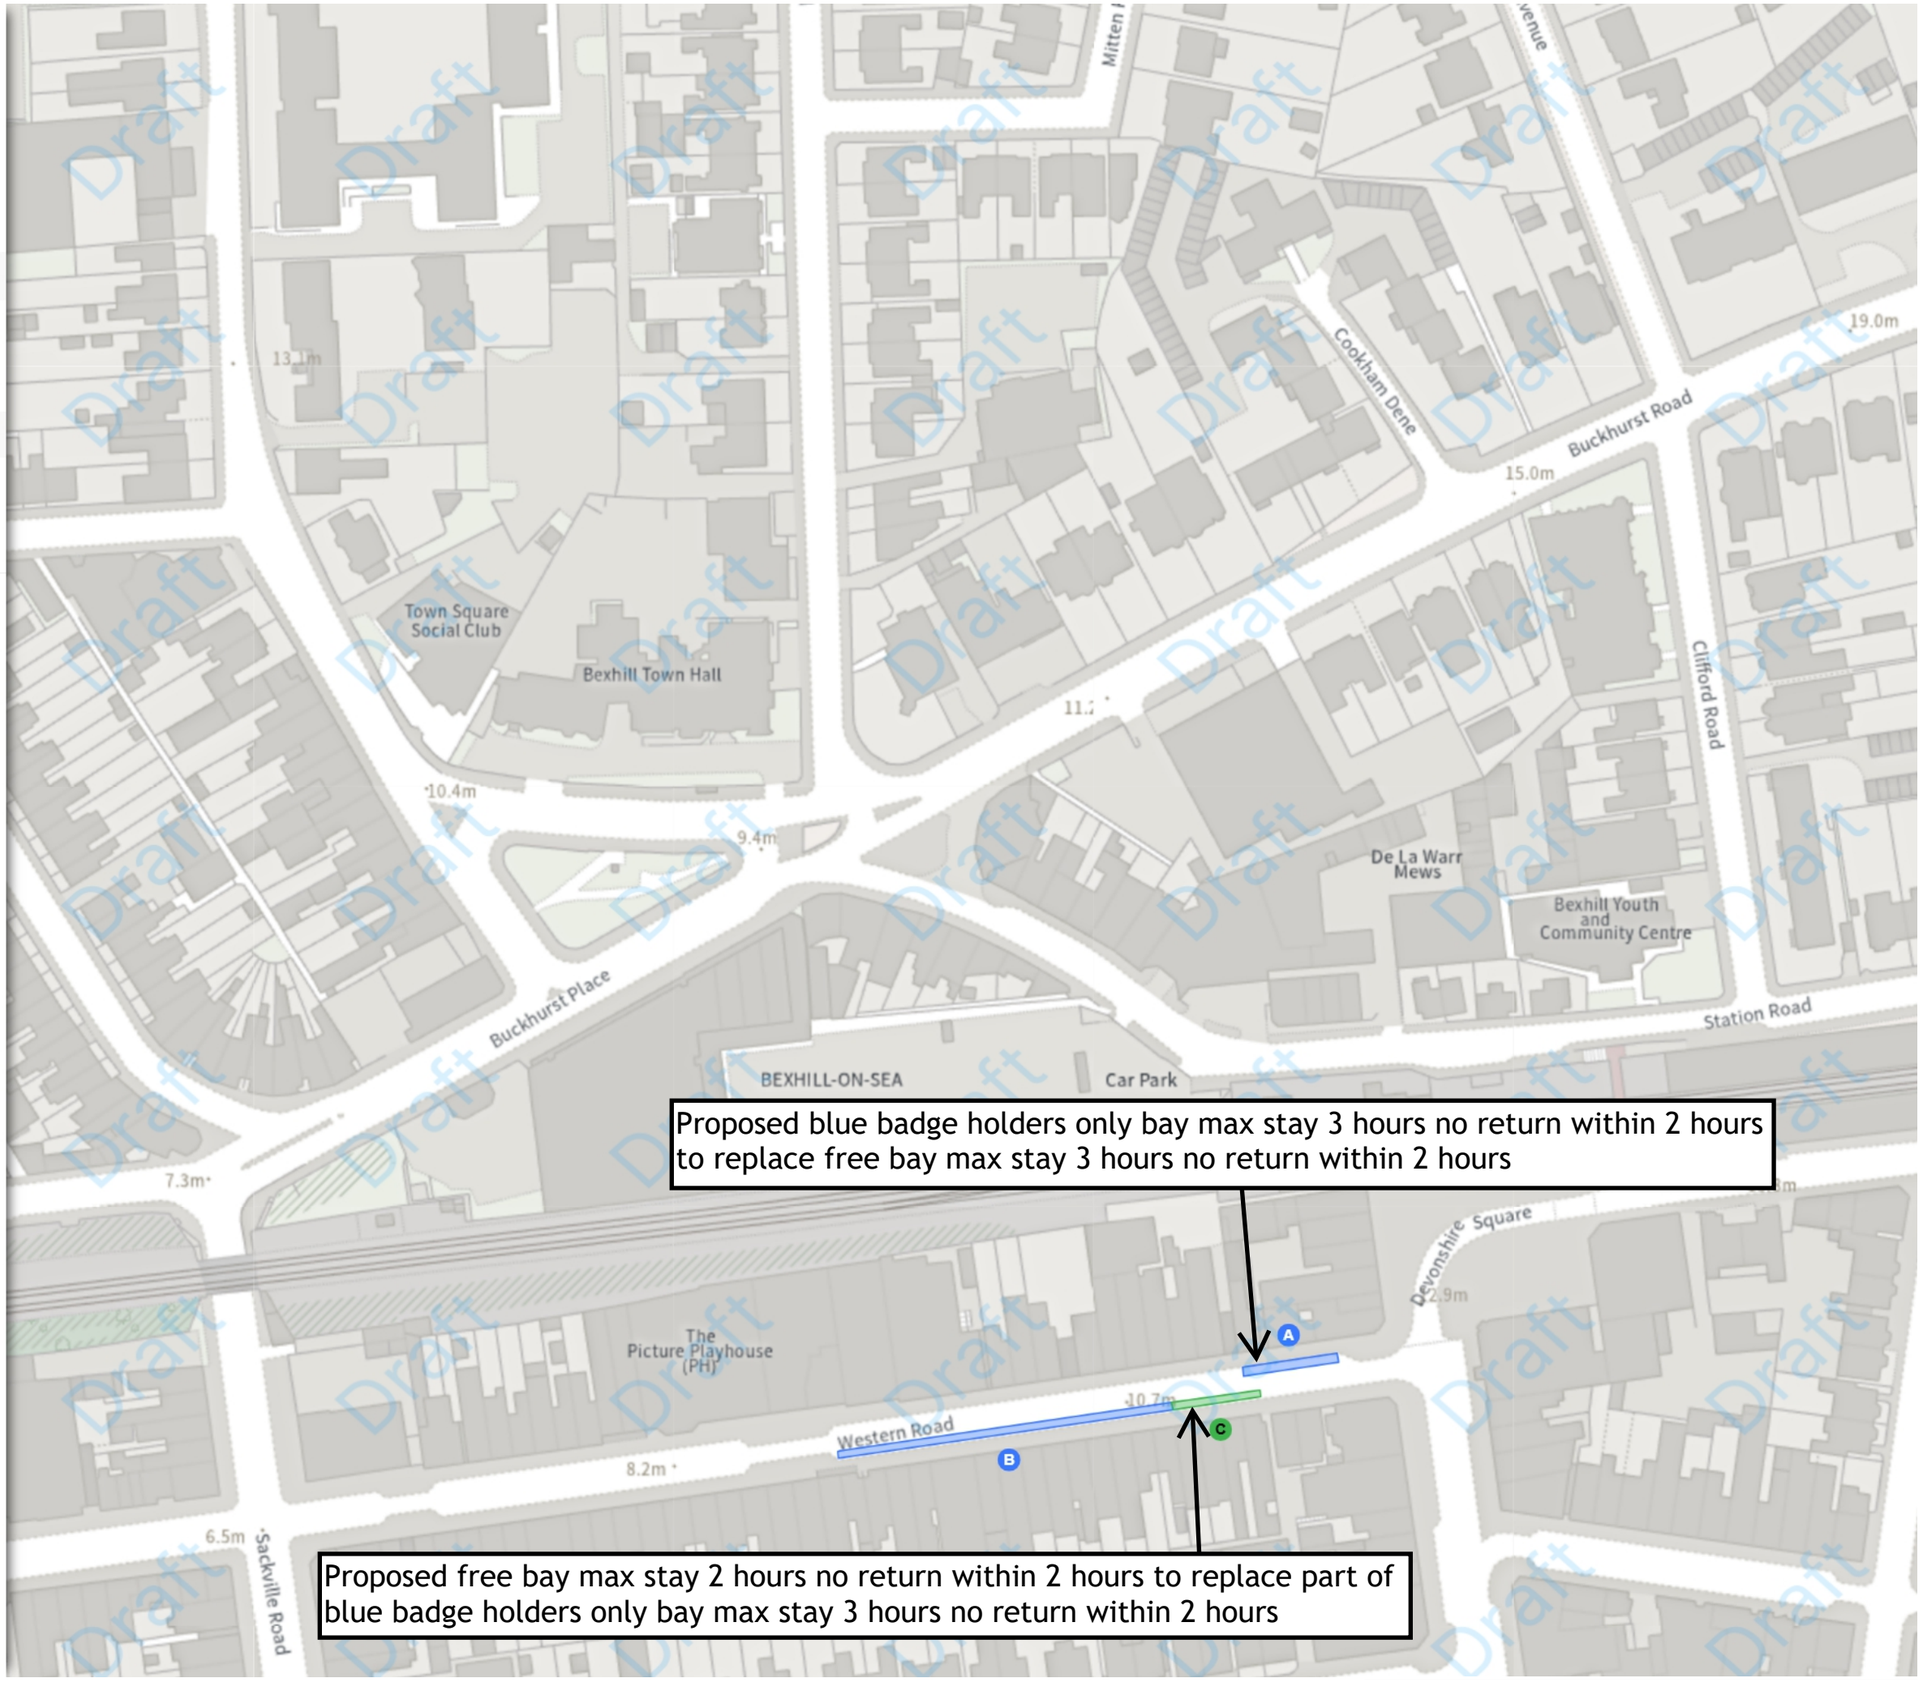

Scale: 1:1250 0 20 40 60m

NW 573912.748, 107747.815 **SE** 574365.747, 107378.386

© Crown copyright and database rights 2026 Ordnance Survey.
You are not permitted to copy, sub-license, distribute or sell any of this data to third parties in any form. Licence number AC0000808855

Index >>>

East Sussex County Council

Rother 4 informal

Map 11 of 19

ADDED

Disabled persons' badge holders parking place

A At all times

MODIFIED

No waiting at any time

B At all times

Permit holders parking place (C)

C 08:00-18:00



Scale: 1:1250 0 20 40 60m

NW 574250.92, 107493.69 **SE** 574703.965, 107124.27

© Crown copyright and database rights 2026 Ordnance Survey.
You are not permitted to copy, sub-license, distribute or sell any of this data to third parties in any form. Licence number AC0000808855

Index >>>

East Sussex County Council

Rother 4 informal

Map 12 of 19

MODIFIED

No waiting at any time

A At all times


Shared

B **Free parking place**

Mon-Sat 08:00-18:00 2h 2h

B **Permit holders parking place (N)**

Mon-Sat 08:00-18:00

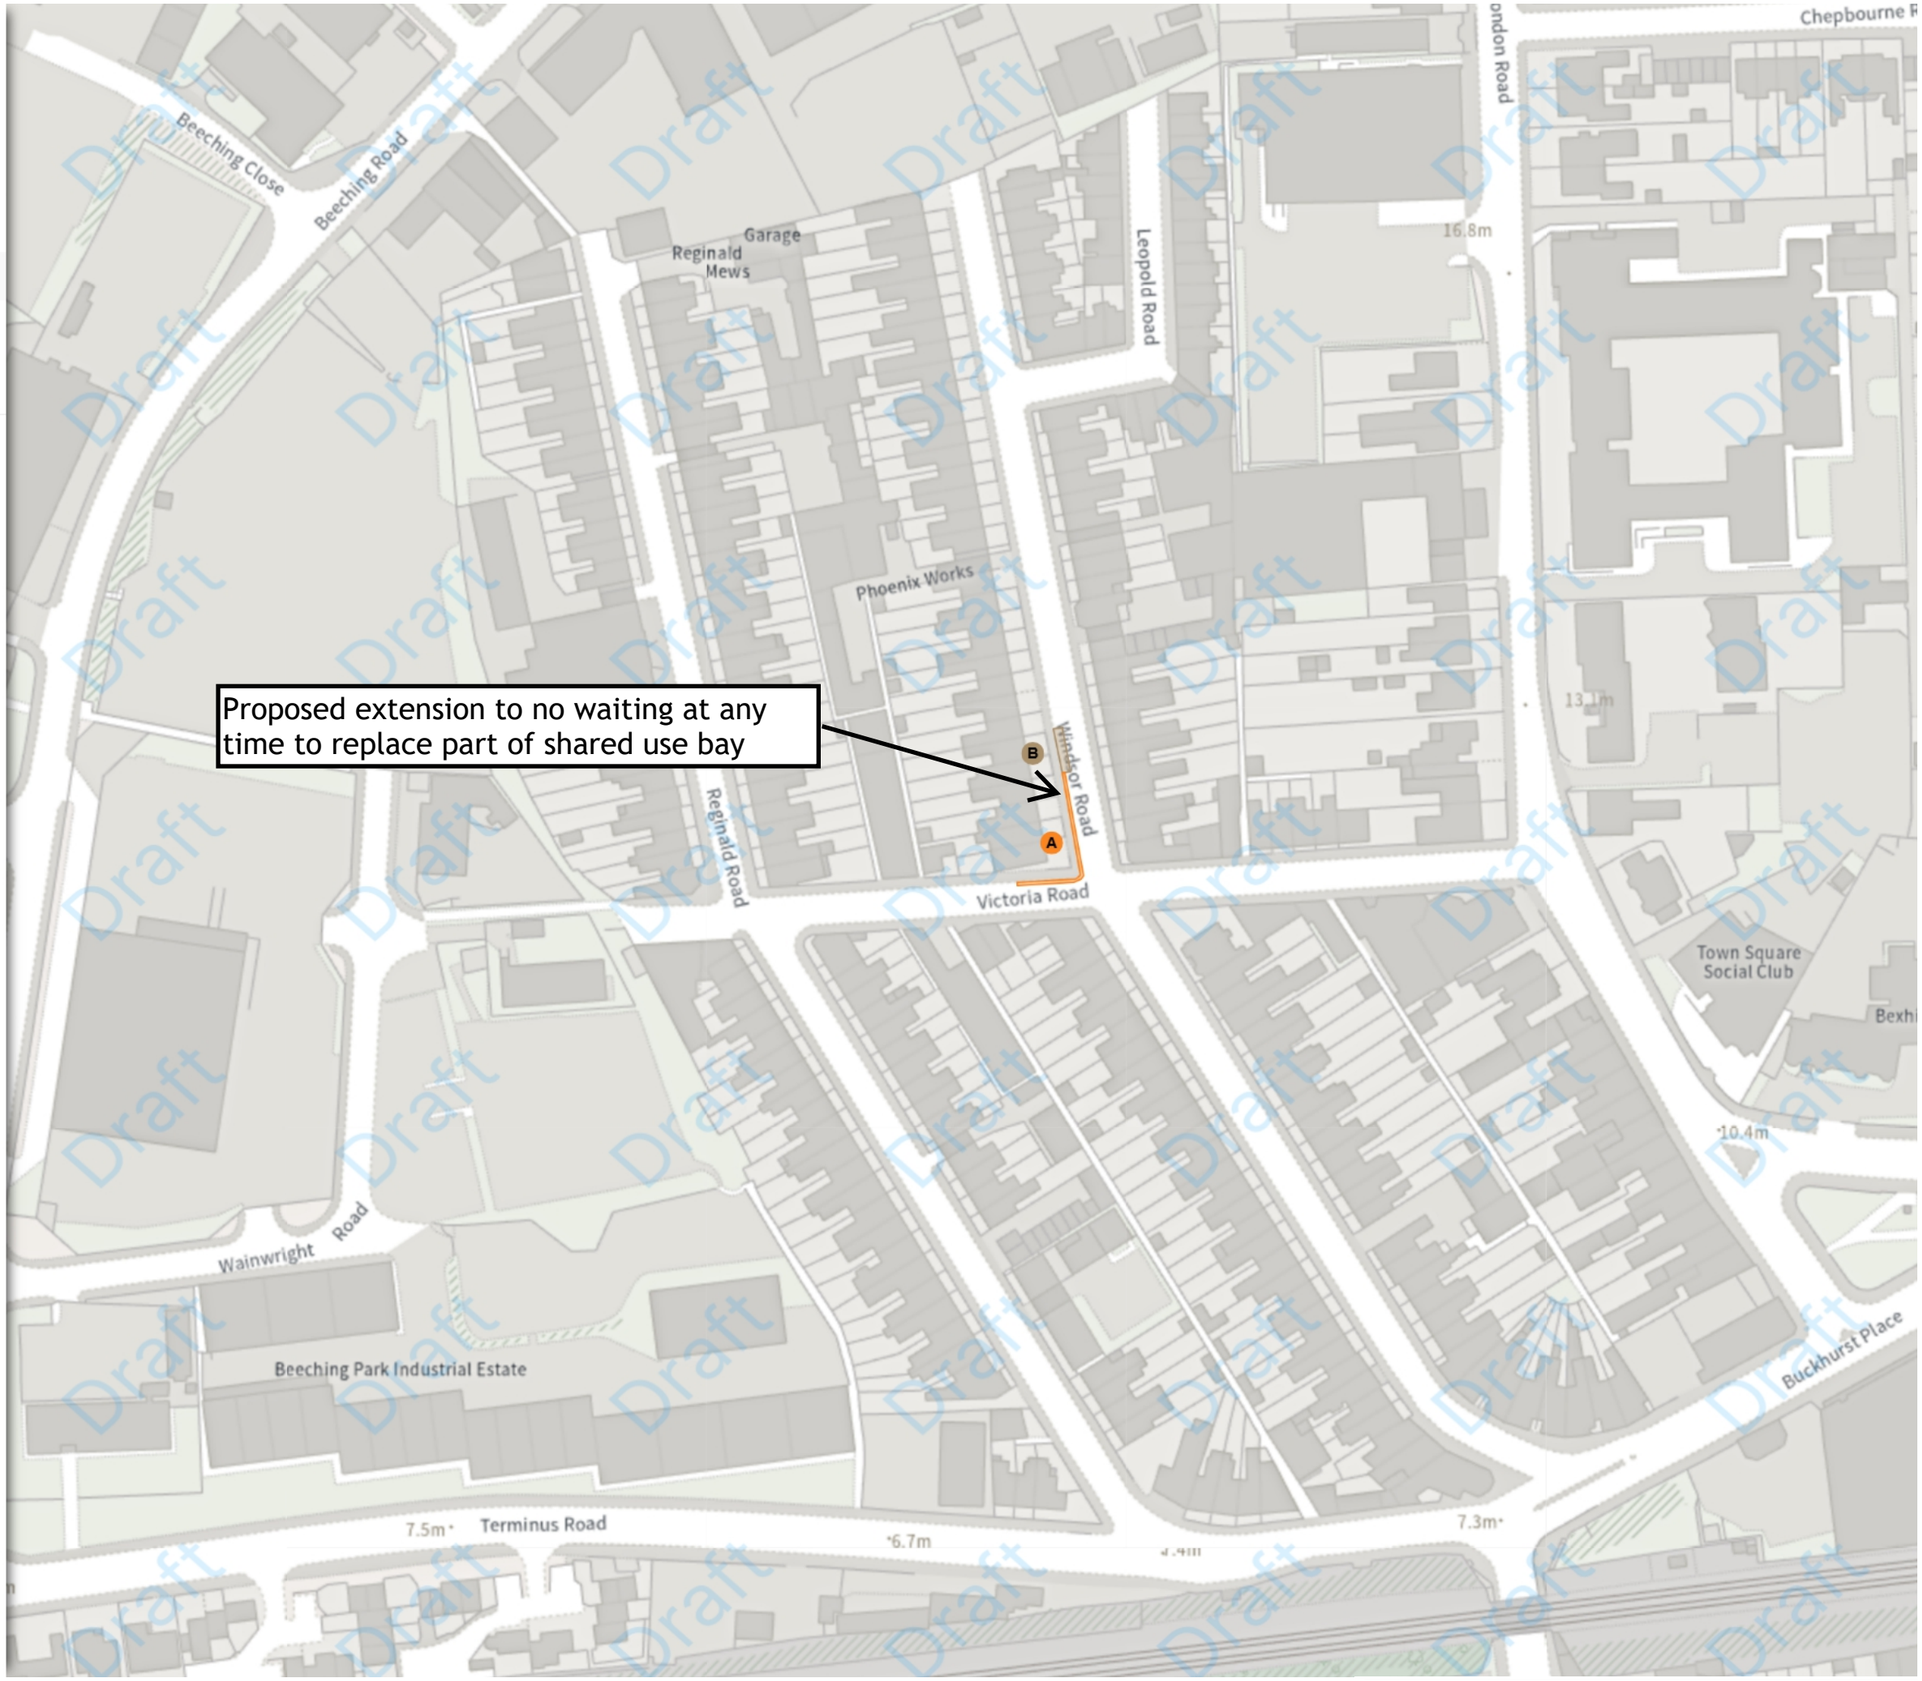

Scale: 1:1250 0 20 40 60m

NW 573612.564, 107816.212 **SE** 574065.534, 107446.762

© Crown copyright and database rights 2026 Ordnance Survey.
You are not permitted to copy, sub-license, distribute or sell any of this data to third parties in any form. Licence number AC0000808855

Index >>>

East Sussex County Council


Rother 4 informal

Map 13 of 19

ADDED

No waiting at any time

A At all times

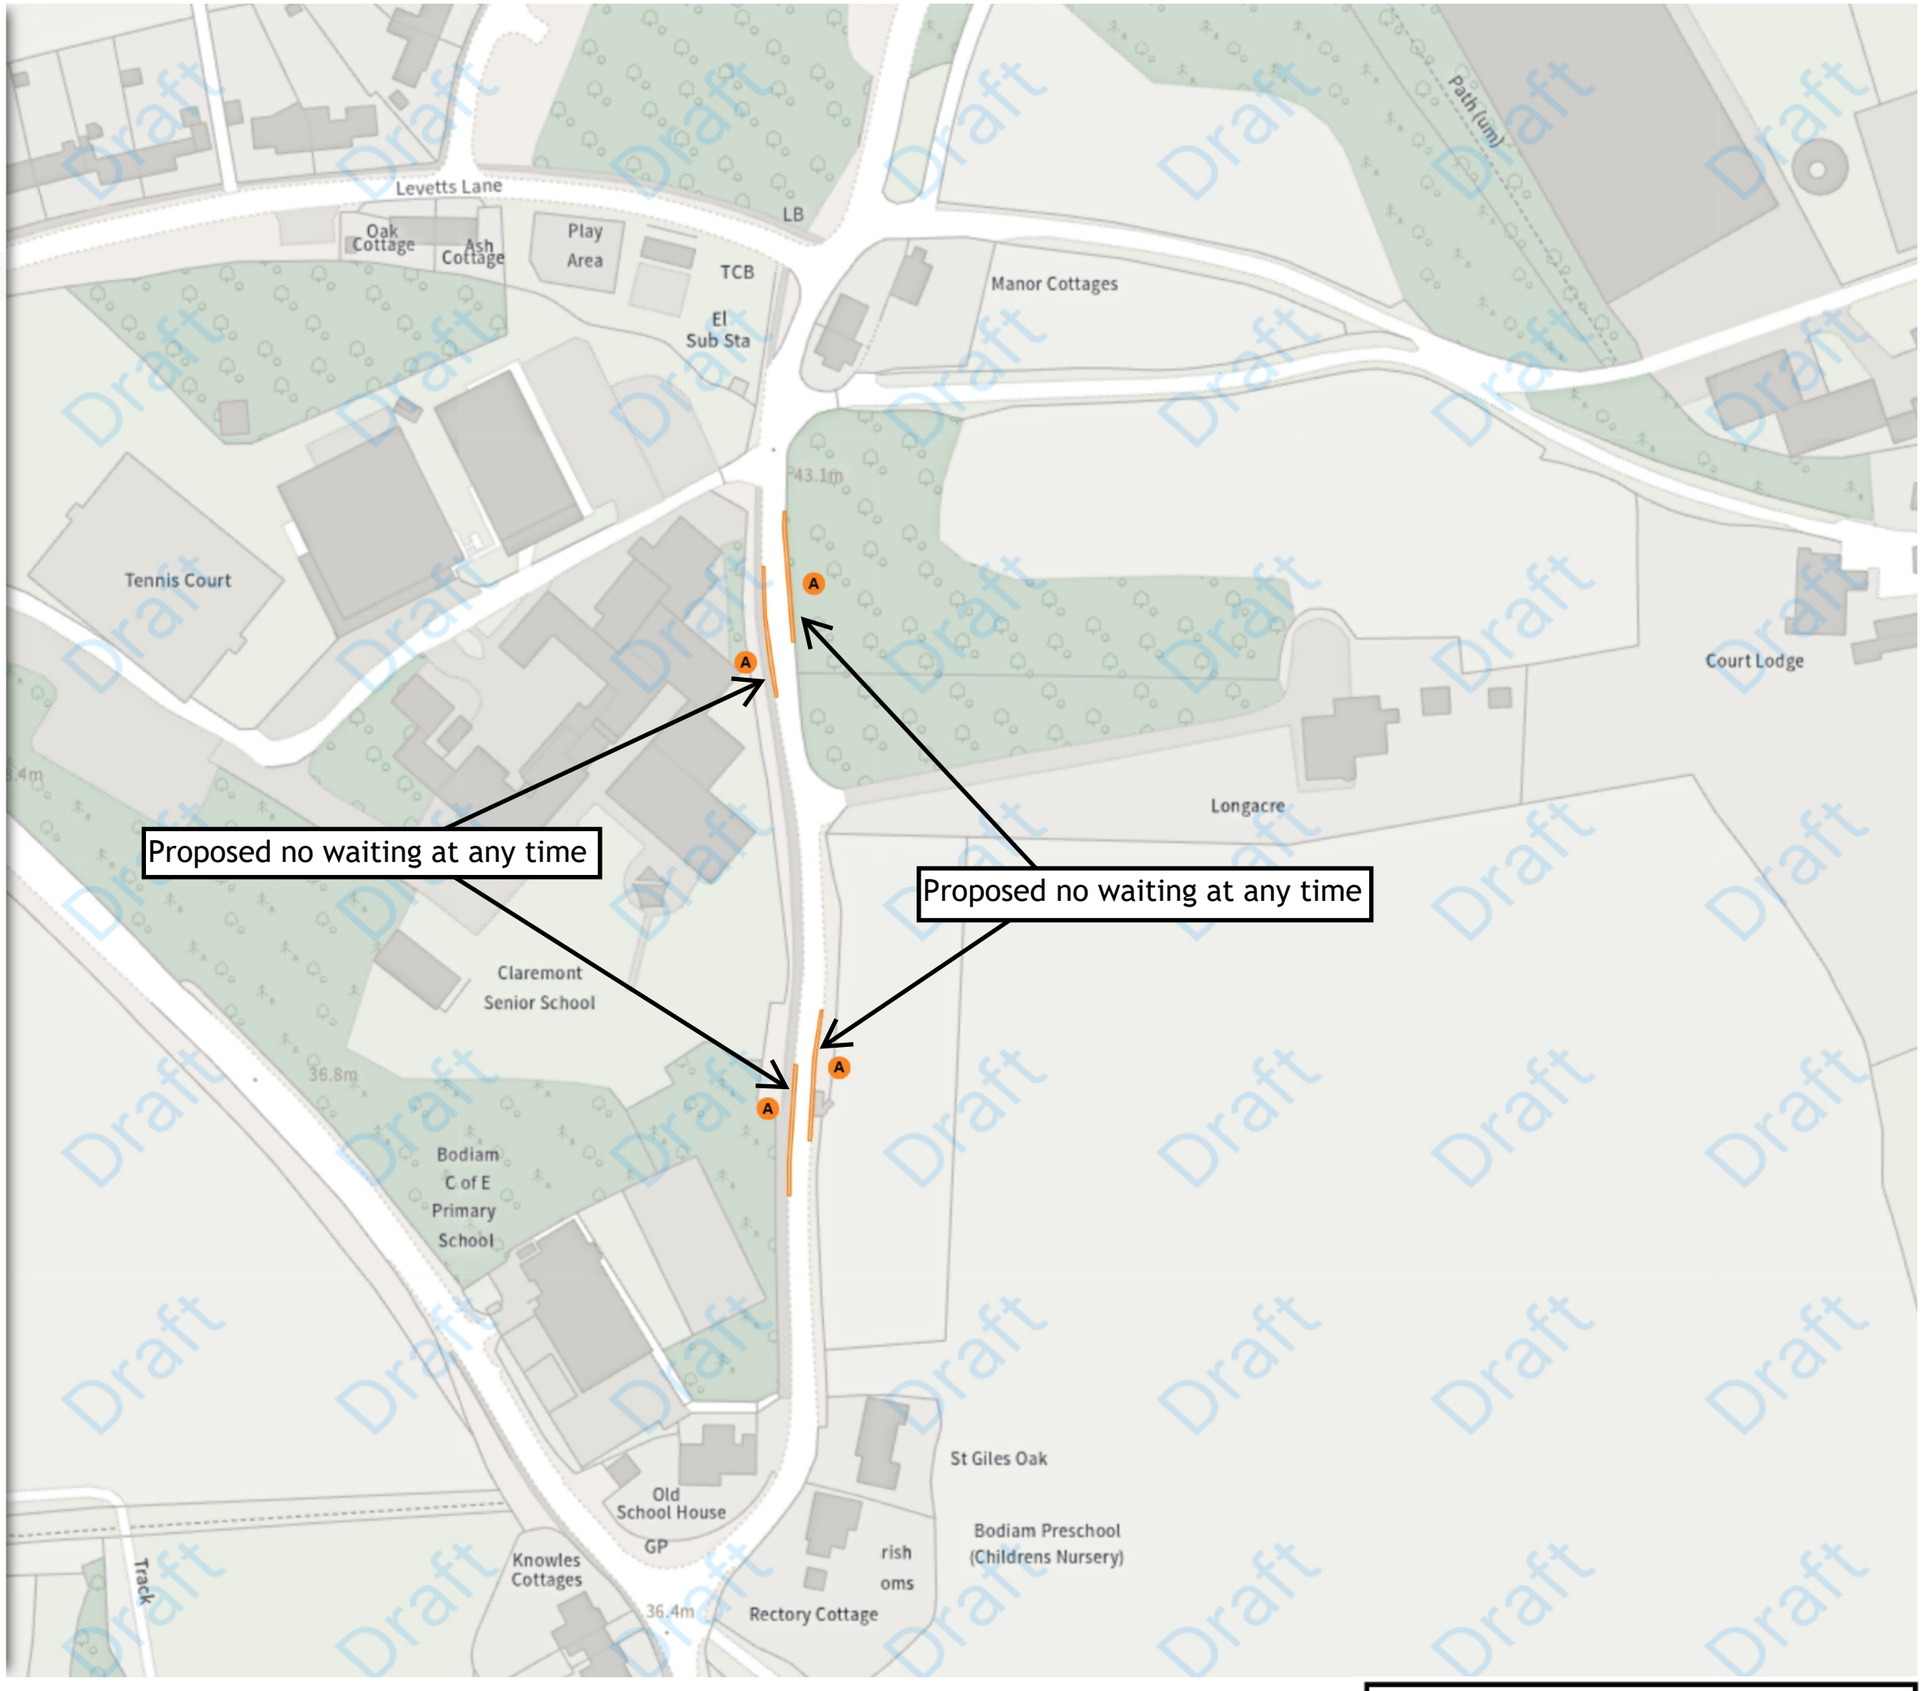

Scale: 1:1250 0 20 40 60m

NW 577976.483, 126113.208 **SE** 578428.264, 125745.503

© Crown copyright and database rights 2026 Ordnance Survey.
You are not permitted to copy, sub-license, distribute or sell any of this data to third parties in any form. Licence number AC0000808855

Index >>>

East Sussex County Council

Rother 4 informal

Map 14 of 19

ADDED


No Waiting (Lydd Road)

A **No waiting on the footway**

At all times

A **No waiting on the verge**

At all times

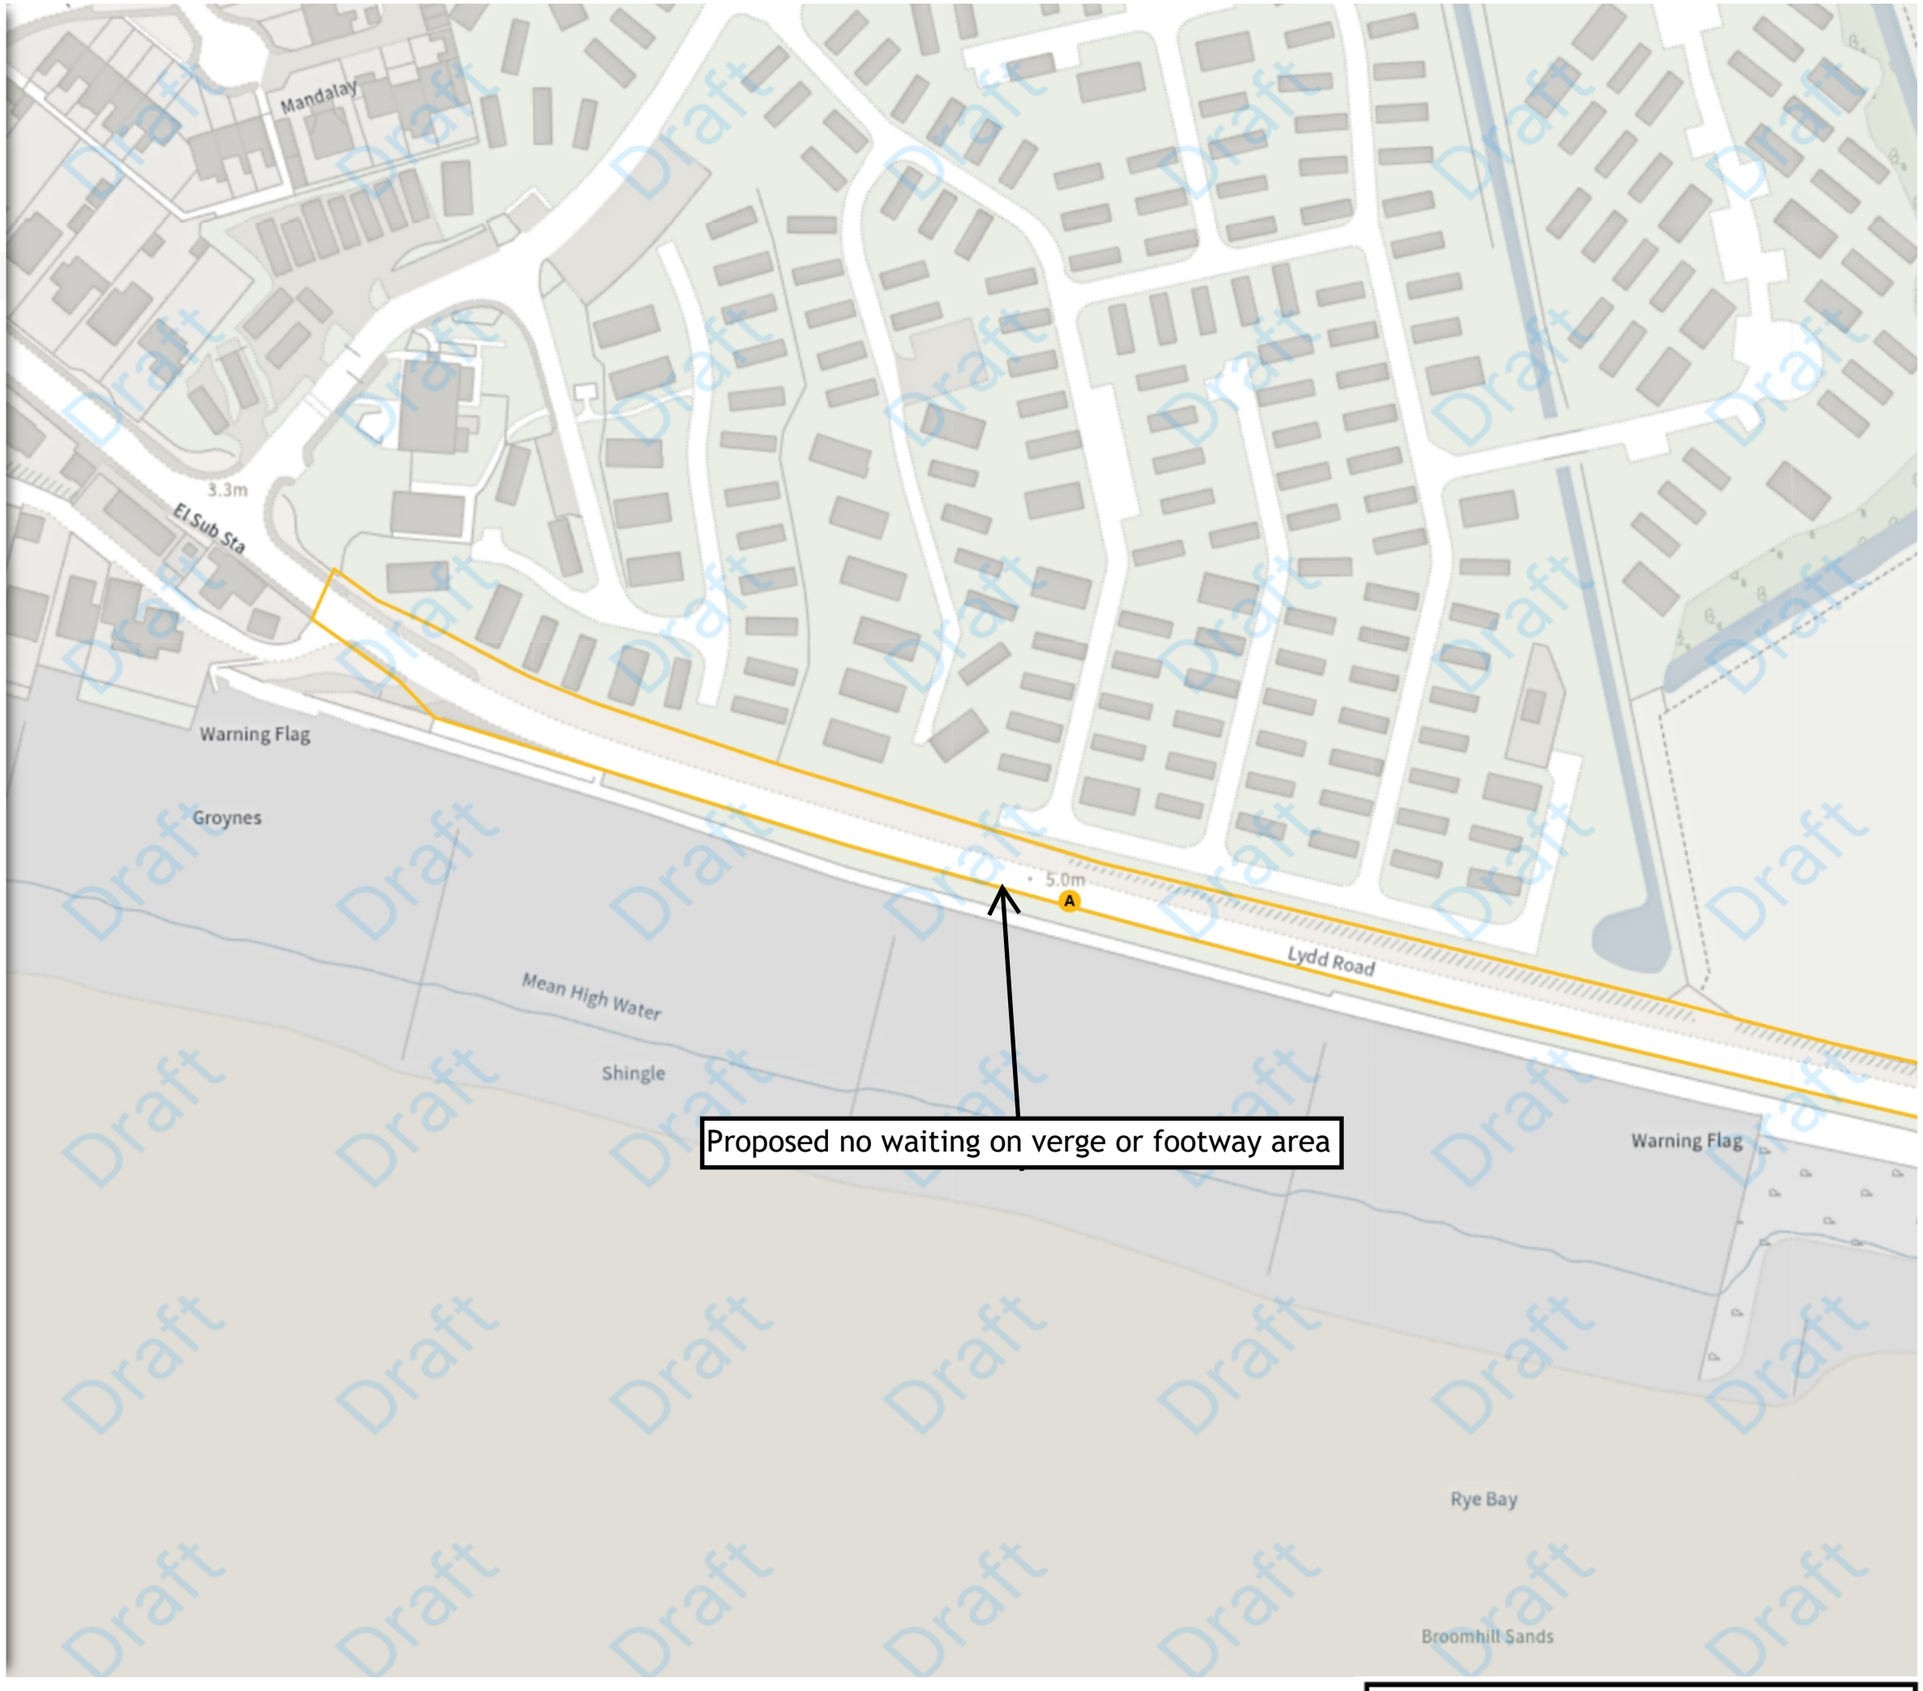

Scale: 1:1250 0 20 40 60m

NW 597153.277, 118574.908 **SE** 597607.143, 118208.226

© Crown copyright and database rights 2026 Ordnance Survey.
You are not permitted to copy, sub-license, distribute or sell any of this data to third parties in any form. Licence number AC0000808855

Index >>>

East Sussex County Council

Rother 4 informal

Map 15 of 19

ADDED


No Waiting (Lydd Road)

A **No waiting on the footway**

At all times

A **No waiting on the verge**

At all times

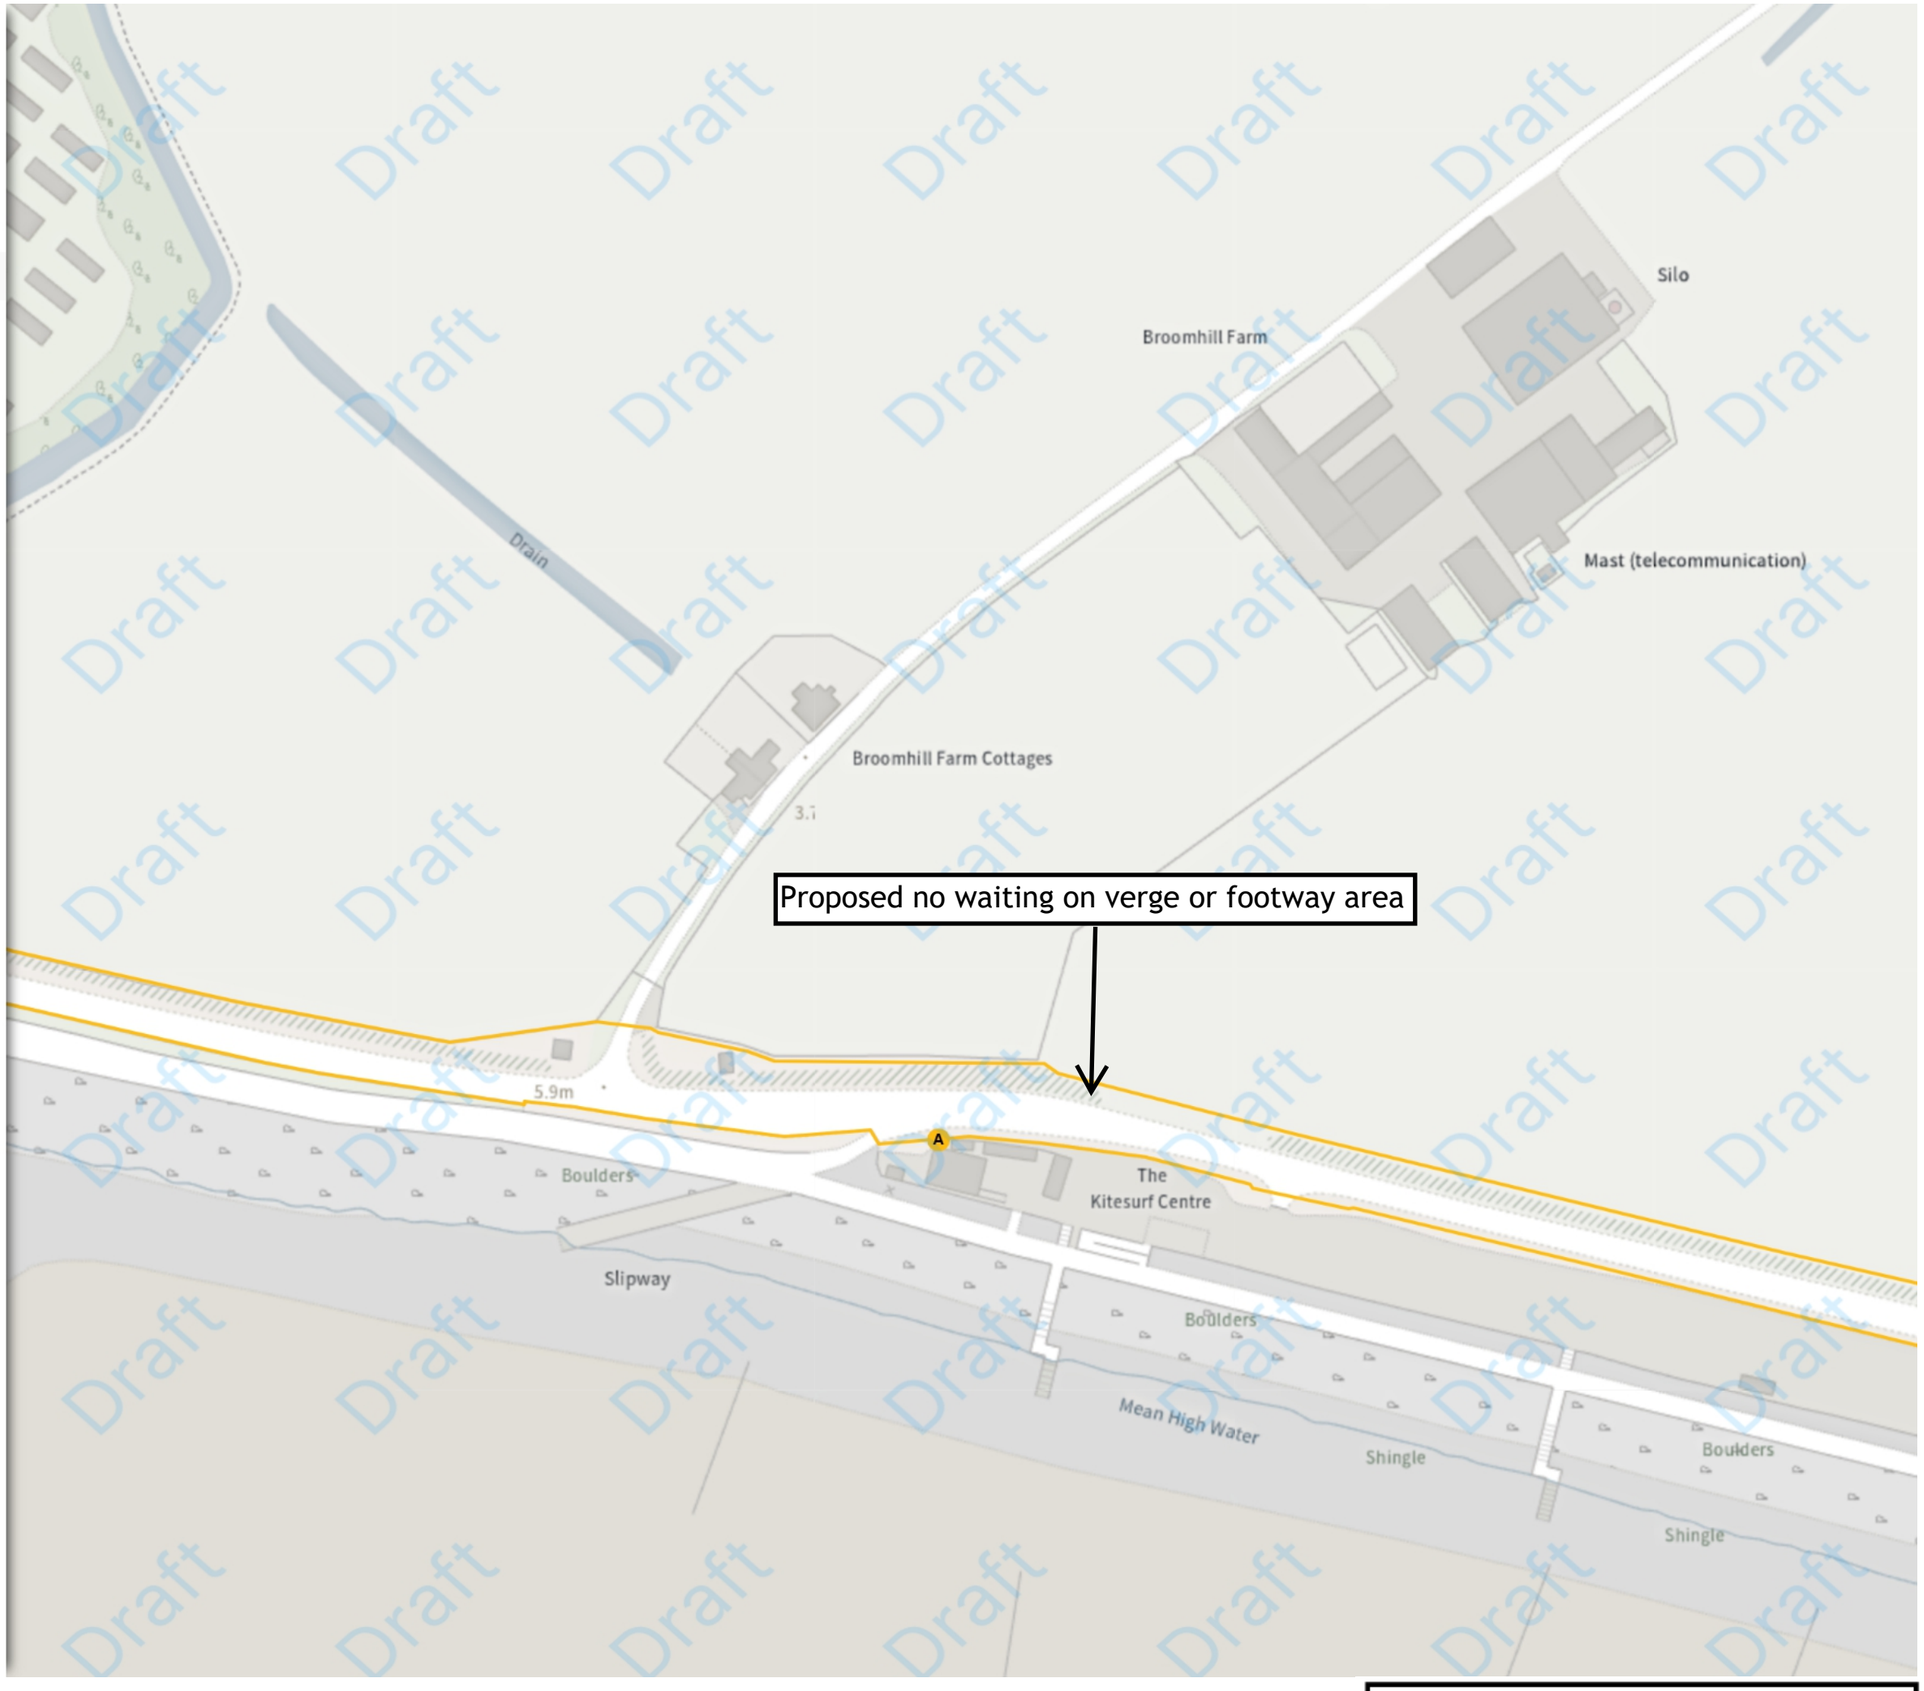

Scale: 1:1250 0 20 40 60m

NW 597571.662, 118569.756 **SE** 598025.561, 118203.108

© Crown copyright and database rights 2026 Ordnance Survey.
You are not permitted to copy, sub-license, distribute or sell any of this data to third parties in any form. Licence number AC0000808855

Index >>>

East Sussex County Council

Rother 4 informal

Map 16 of 19

ADDED


No Waiting (Lydd Road)

A **No waiting on the footway**

At all times

A **No waiting on the verge**

At all times

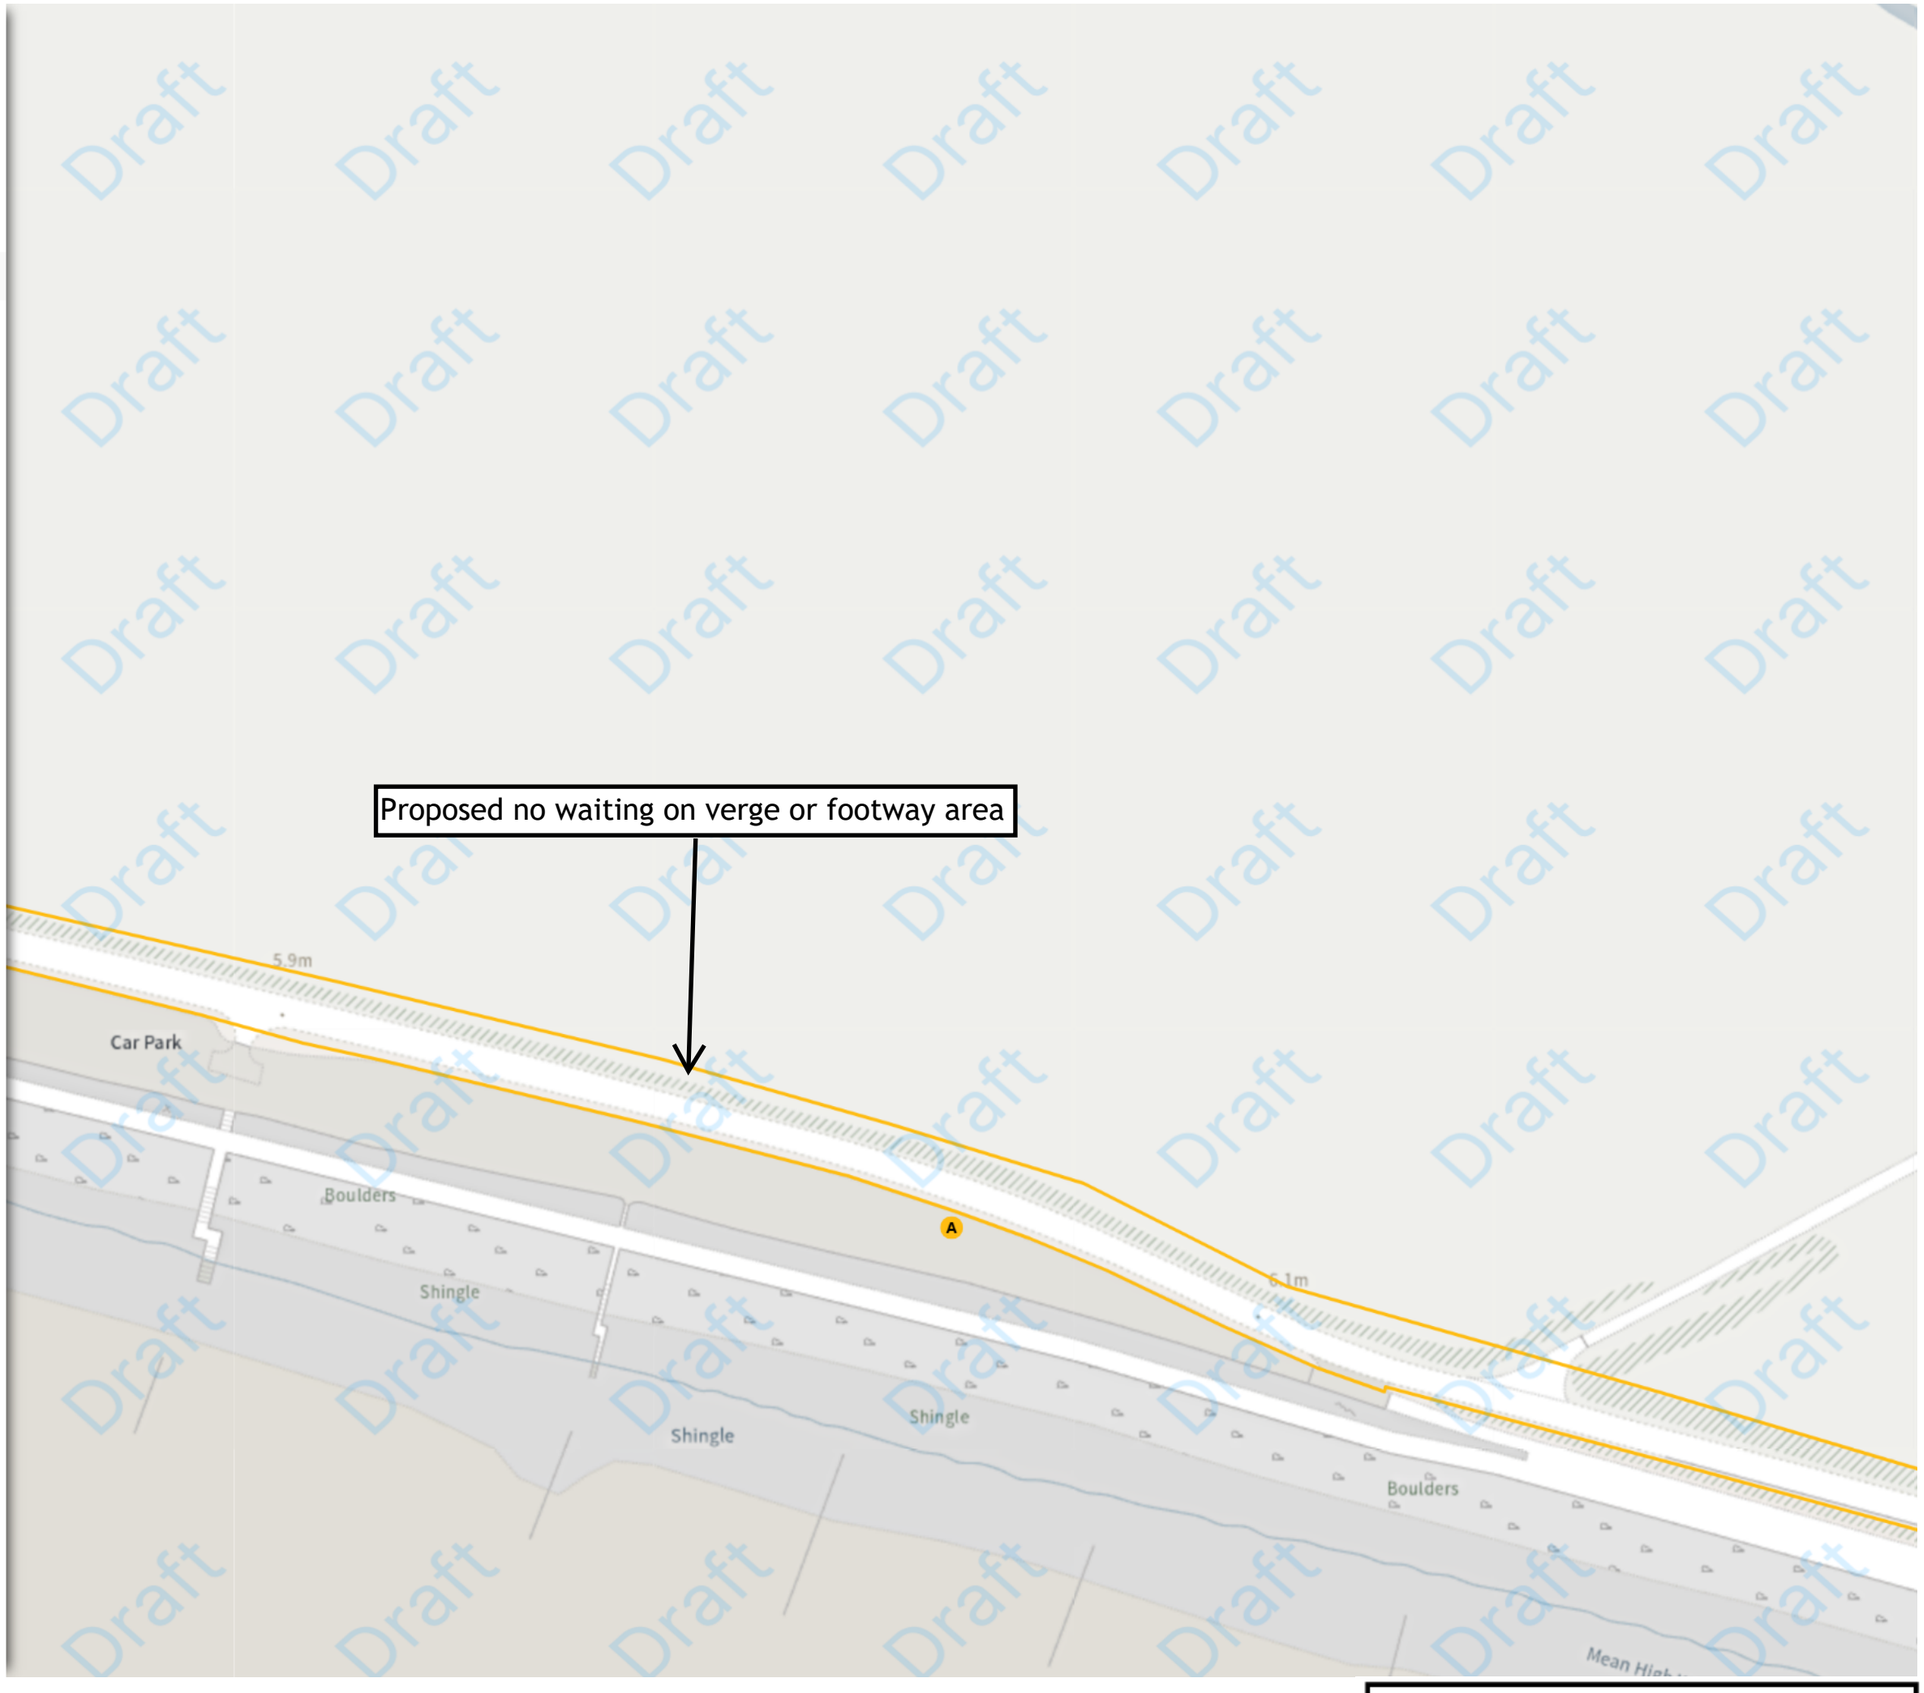

Scale: 1:1250 0 20 40 60m

NW 597997.681, 118503.195 **SE** 598451.617, 118136.577

© Crown copyright and database rights 2026 Ordnance Survey.
You are not permitted to copy, sub-license, distribute or sell any of this data to third parties in any form. Licence number AC0000808855

Index >>>

East Sussex County Council

Rother 4 informal

Map 17 of 19

ADDED


No Waiting (Lydd Road)

A **No waiting on the footway**

At all times

A **No waiting on the verge**

At all times

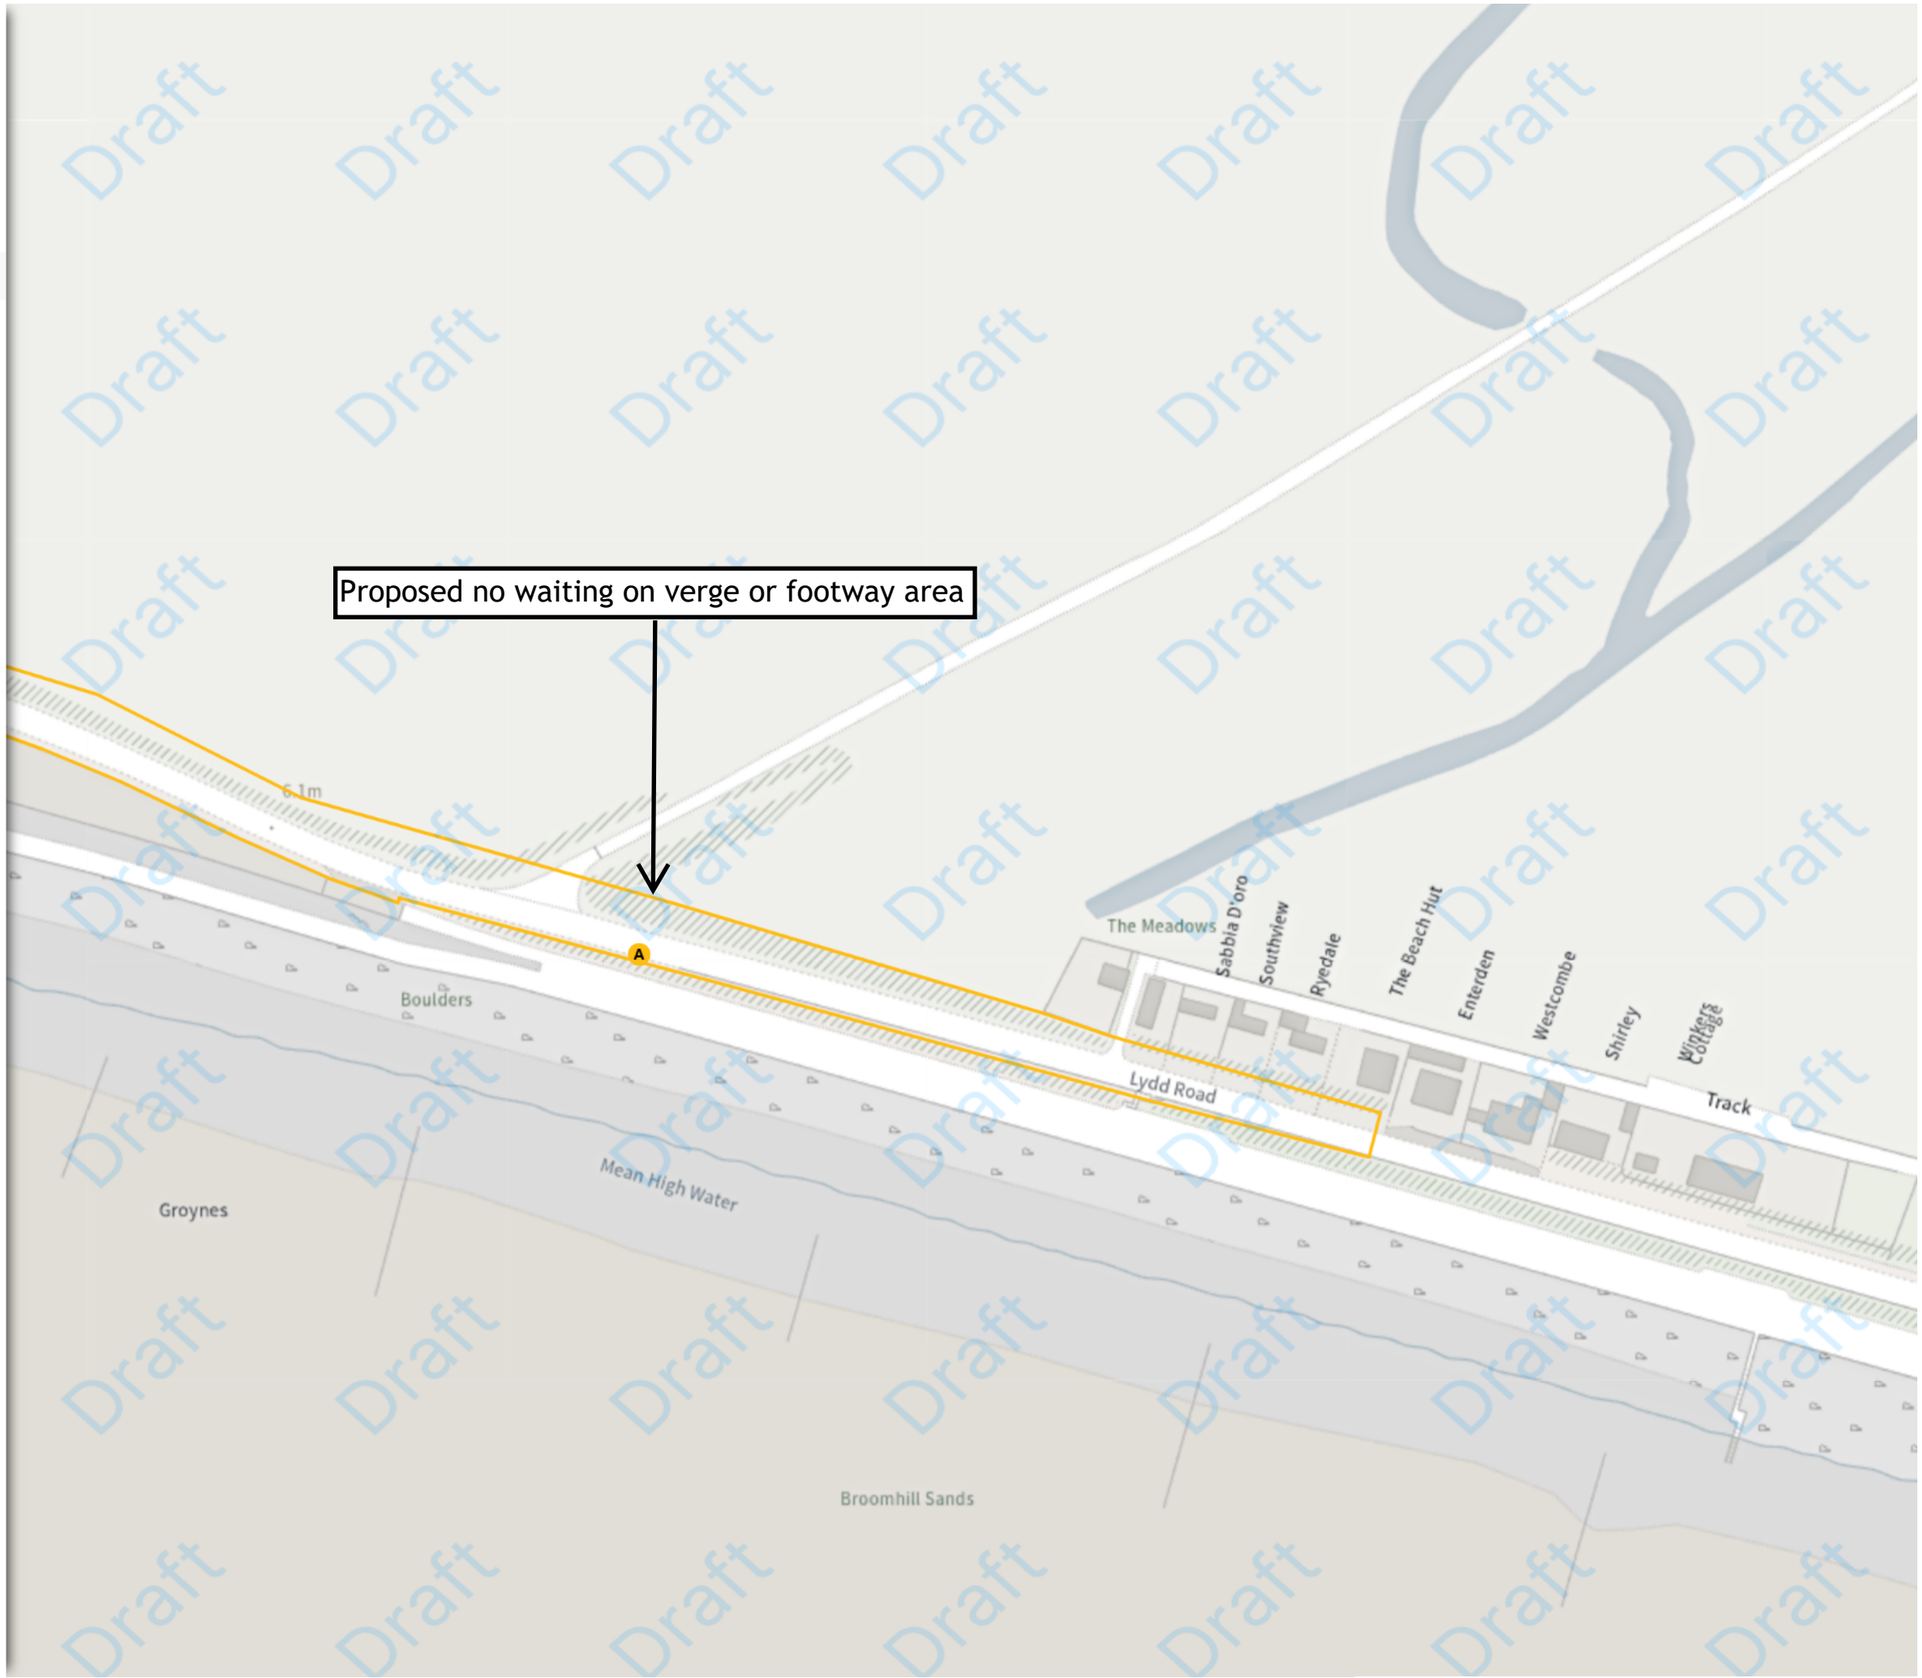

Scale: 1:1250 0 20 40 60m

NW 598228.661, 118399.844 **SE** 598682.623, 118033.238

© Crown copyright and database rights 2026 Ordnance Survey.
You are not permitted to copy, sub-license, distribute or sell any of this data to third parties in any form. Licence number AC0000808855

Index >>>

East Sussex County Council


Rother 4 informal

Map 18 of 19

ADDED

Disabled persons' badge holders parking place

A At all times

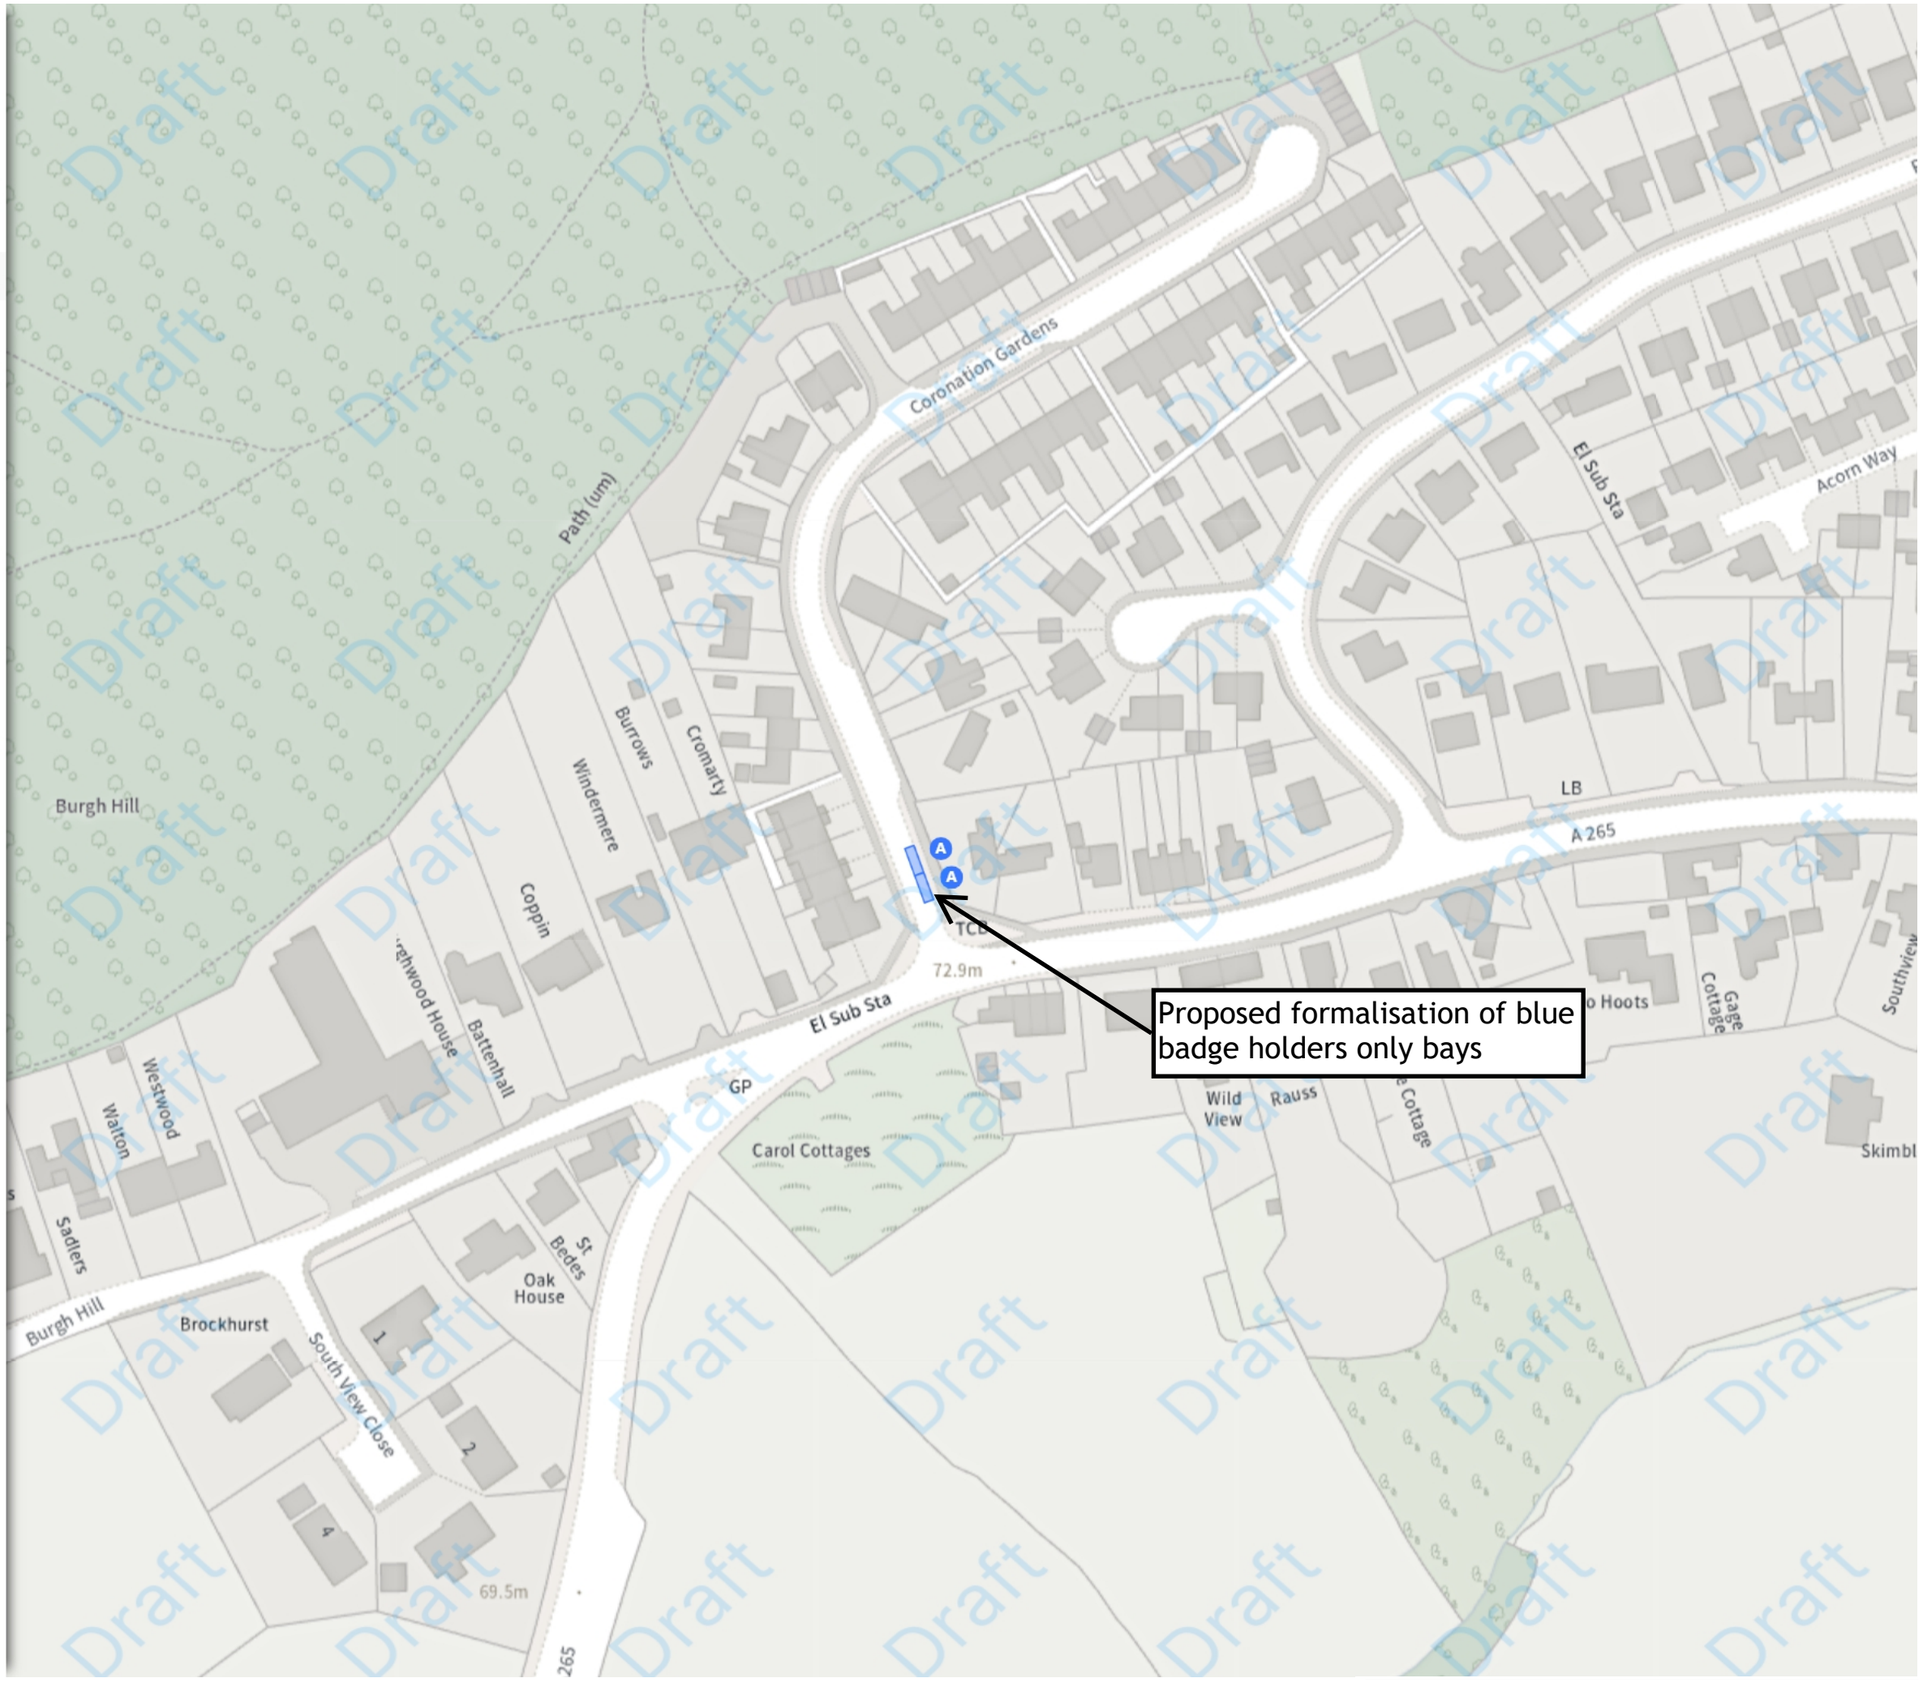

Scale: 1:1250 0 20 40 60m

NW 572643.914, 127393.986 **SE** 573095.183, 127025.934

© Crown copyright and database rights 2026 Ordnance Survey.
You are not permitted to copy, sub-license, distribute or sell any of this data to third parties in any form. Licence number AC0000808855

Index >>>

East Sussex County Council


Rother 4 informal

Map 19 of 19

MODIFIED

No waiting at any time

A At all times

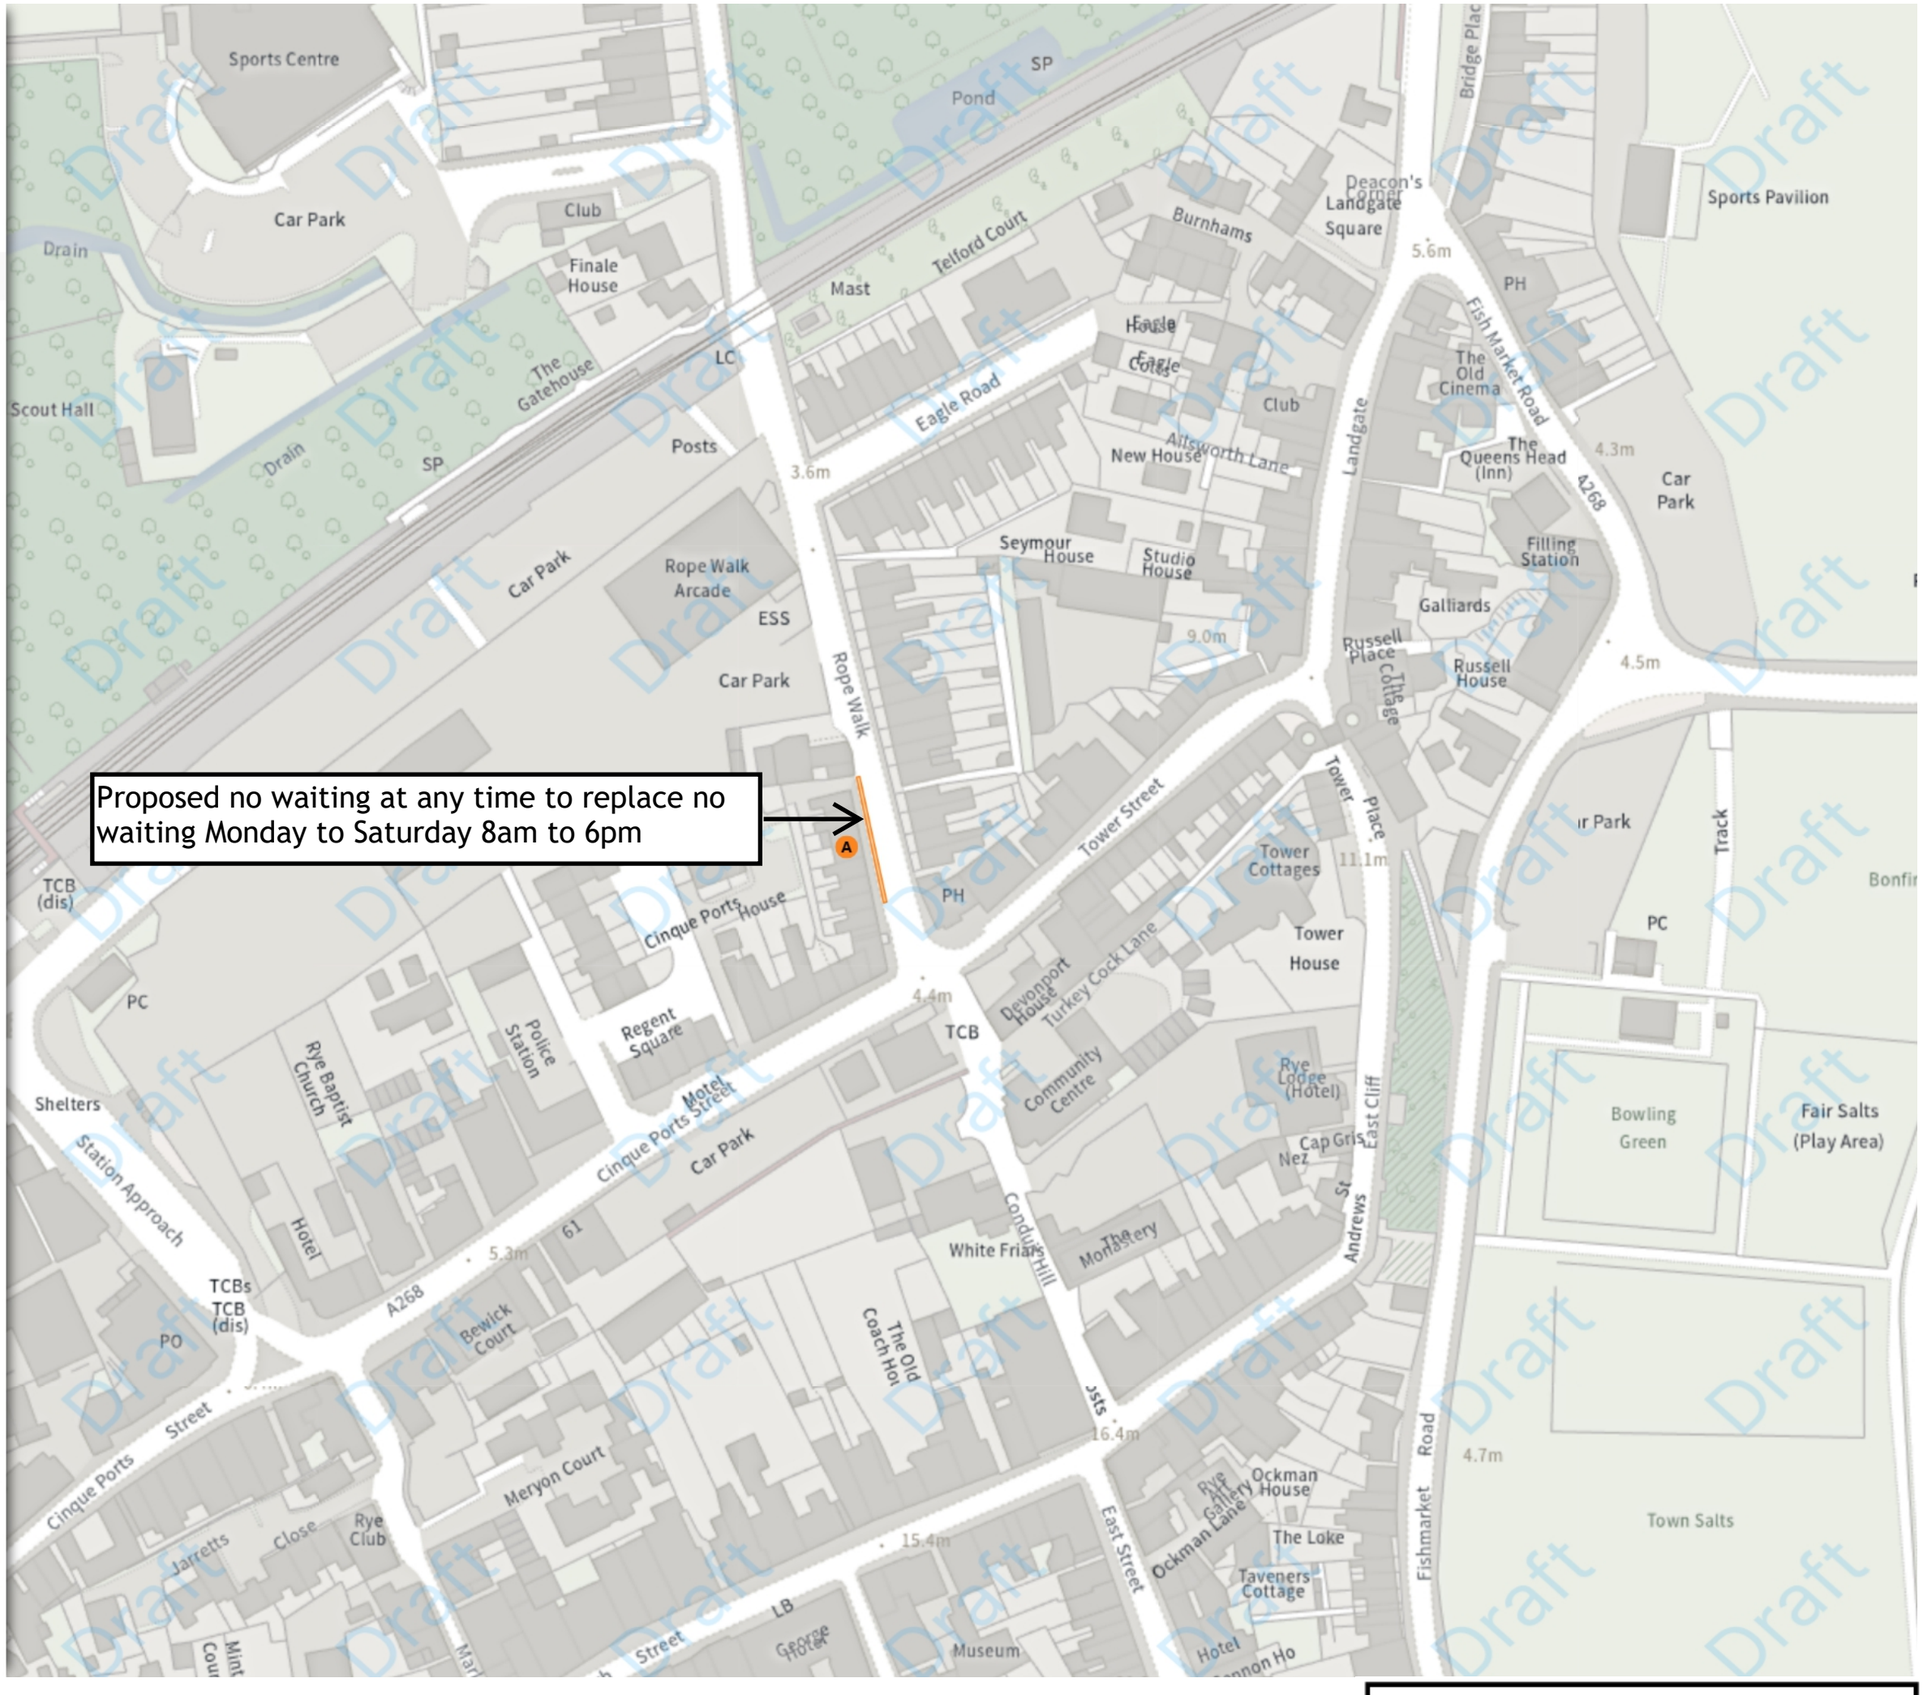

Scale: 1:1250 0 20 40 60m

NW 591904.177, 120764.311 **SE** 592357.461, 120397.359

© Crown copyright and database rights 2026 Ordnance Survey.
You are not permitted to copy, sub-license, distribute or sell any of this data to third parties in any form. Licence number AC0000808855

Index >>>